BAY COUNTRY

AN ADDITION TO WICHITA, SEDGWICK COUNTY, KANSAS

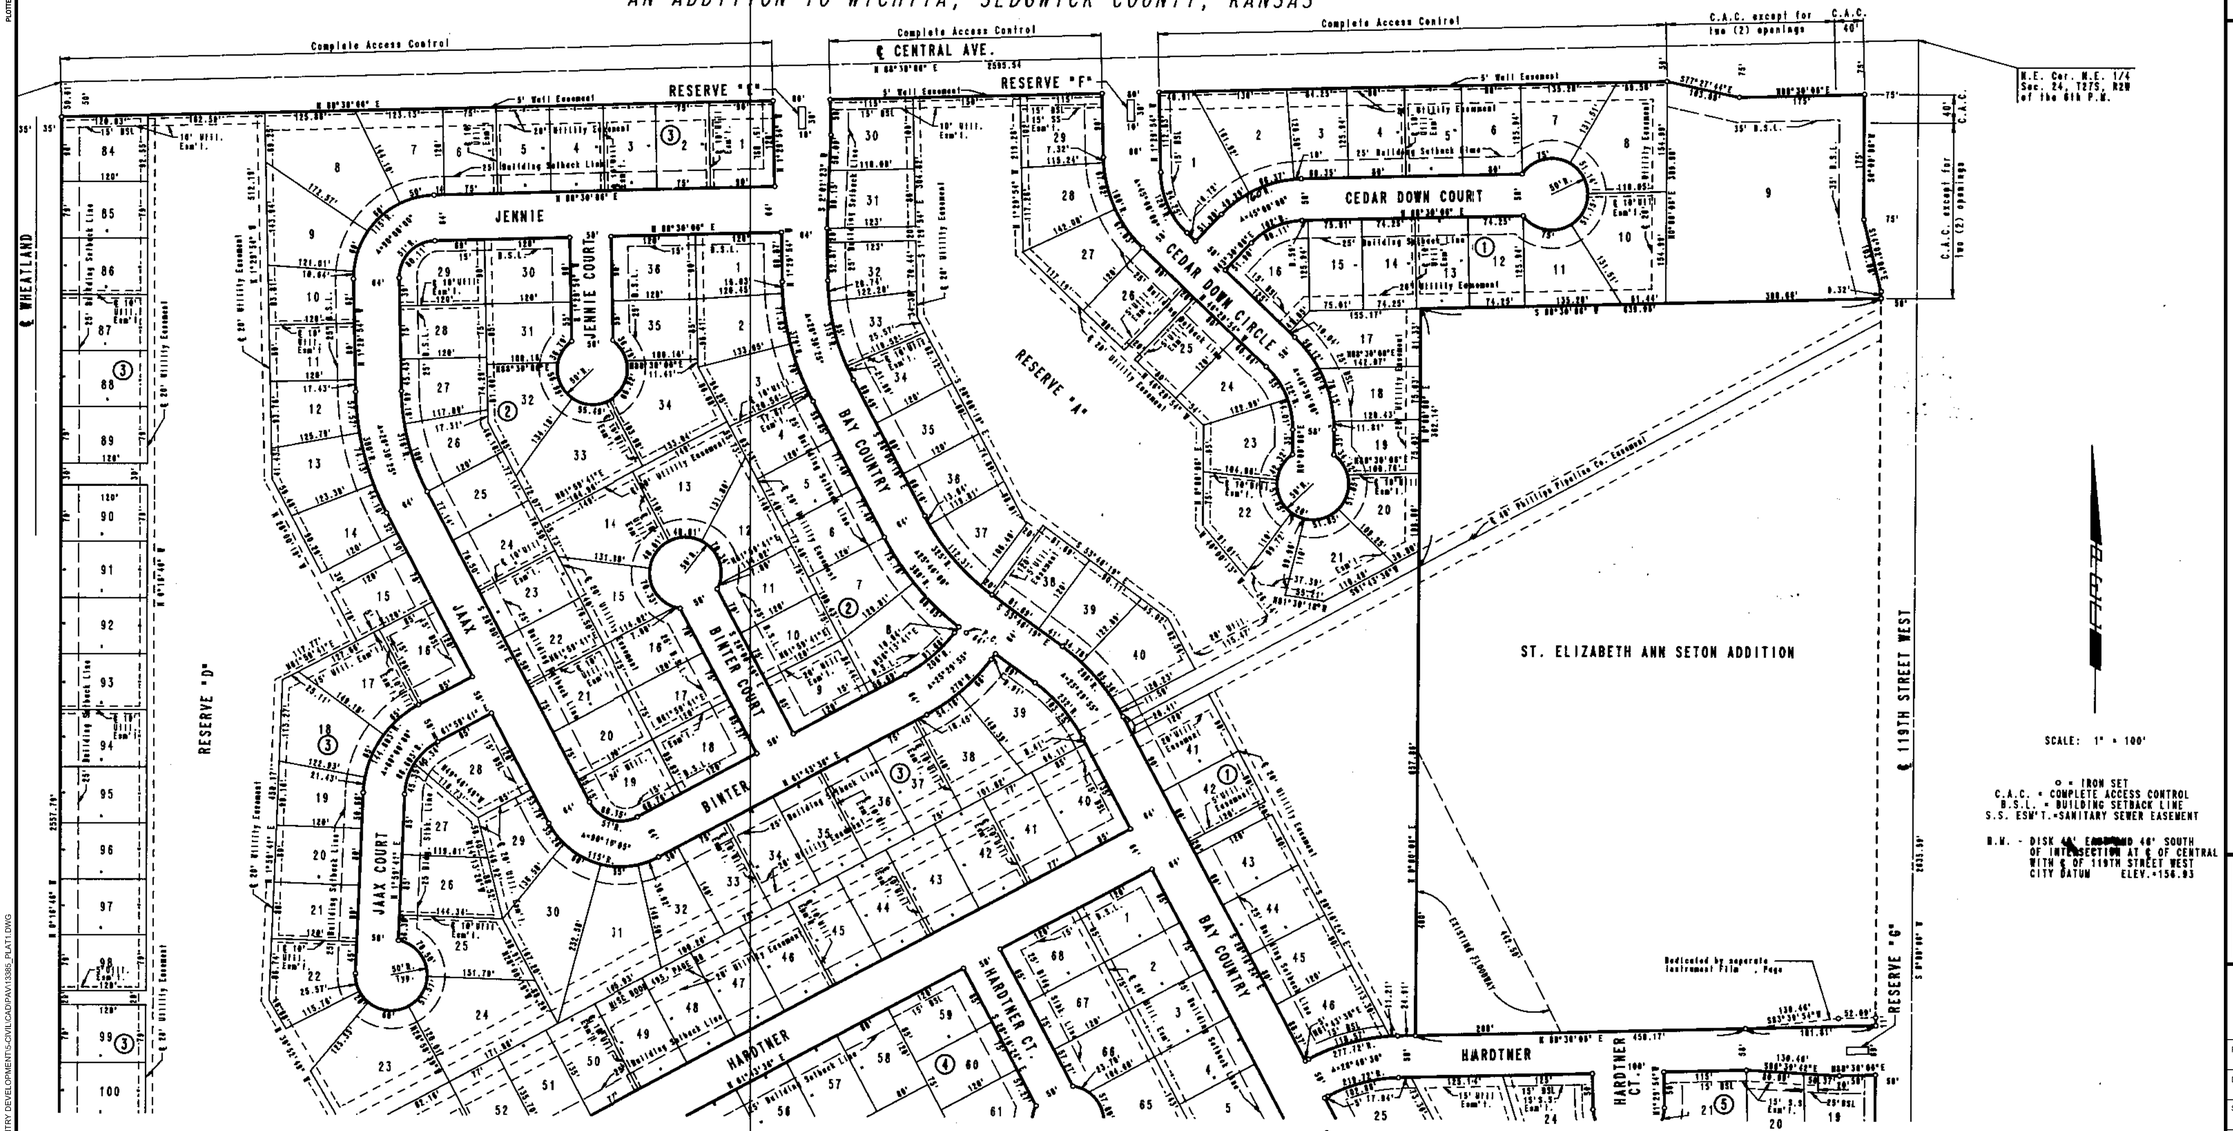

SCALE: 1" = 100'

o = IRON SET
C.A.C. = COMPLETE ACCESS CONTROL
B.S.L. = BUILDING SETBACK LINE
S.S. ESM'T.=SANITARY SEWER EASEMENT

B.M. - DISK [illegible] 46' SOUTH OF INTERSECTION AT ℄ OF CENTRAL WITH ℄ OF 119TH STREET WEST
CITY DATUM ELEV.=156.93

BLOCK 1:
LOTS 20 THROUGH 40 INCLUSIVE: 1340.0 (M.S.L.)=152.6 (C.O.W.)
LOTS 41 THROUGH 46 INCLUSIVE: 1338.0 (M.S.L.)=150.6 (C.O.W.)

BLOCK 3:
LOTS 8 THROUGH 18 INCLUSIVE: 1330.0 (M.S.L.)=150.6 (C.O.W.)
LOTS 19 THROUGH 23 INCLUSIVE: 1336.0 (M.S.L.)=148.6 (C.O.W.)
LOTS 54 THROUGH 57 INCLUSIVE: 1336.0 (M.S.L.)=148.6 (C.O.W.)
LOTS 60 THROUGH 79 INCLUSIVE: 1328.0 (M.S.L.)=140.6 (C.O.W.)
LOTS 84 THROUGH 93 INCLUSIVE: 1336.0 (M.S.L.)=150.6 (C.O.W.)
LOTS 94 THROUGH 102 INCLUSIVE: 1330.0 (M.S.L.)=148.6 (C.O.W.)

BLOCK 5:
LOTS 6 THROUGH 39 INCLUSIVE: 1336.0 (M.S.L)=148.6 (C.O.W.)

MKEC
Wichita, KS · 316-684-9600

SANITARY SEWER PLANS FOR
BAY COUNTRY ADDITION
WICHITA, KS

©2013
MKEC Engineering
All Rights Reserved
www.mkec.com
These drawings and their contents, including, but not limited to, all concepts, designs, & ideas are the exclusive property of MKEC Engineering (MKEC), and may not be used or reproduced in any way without the express consent of MKEC.

FINAL PLAT 1

PROJECT NO.	472-85103
DATE	OCT. 2013
SCALE	1"=100'

DESIGNED	DRAWN	CHECKED
MKEC	MKEC	MKEC

NO.	REVISION	DATE
#	-----	##/##/##

SHEET NO.
26 OF 27

PLOTTED: Tuesday, October 15, 2013 @ 02:28PM
J:\PROJECTS\2013\130101038S_COW BAY COUNTRY DEVELOPMENT\5-CIVIL\CAD\PAV\1038S_PLAT1.DWG