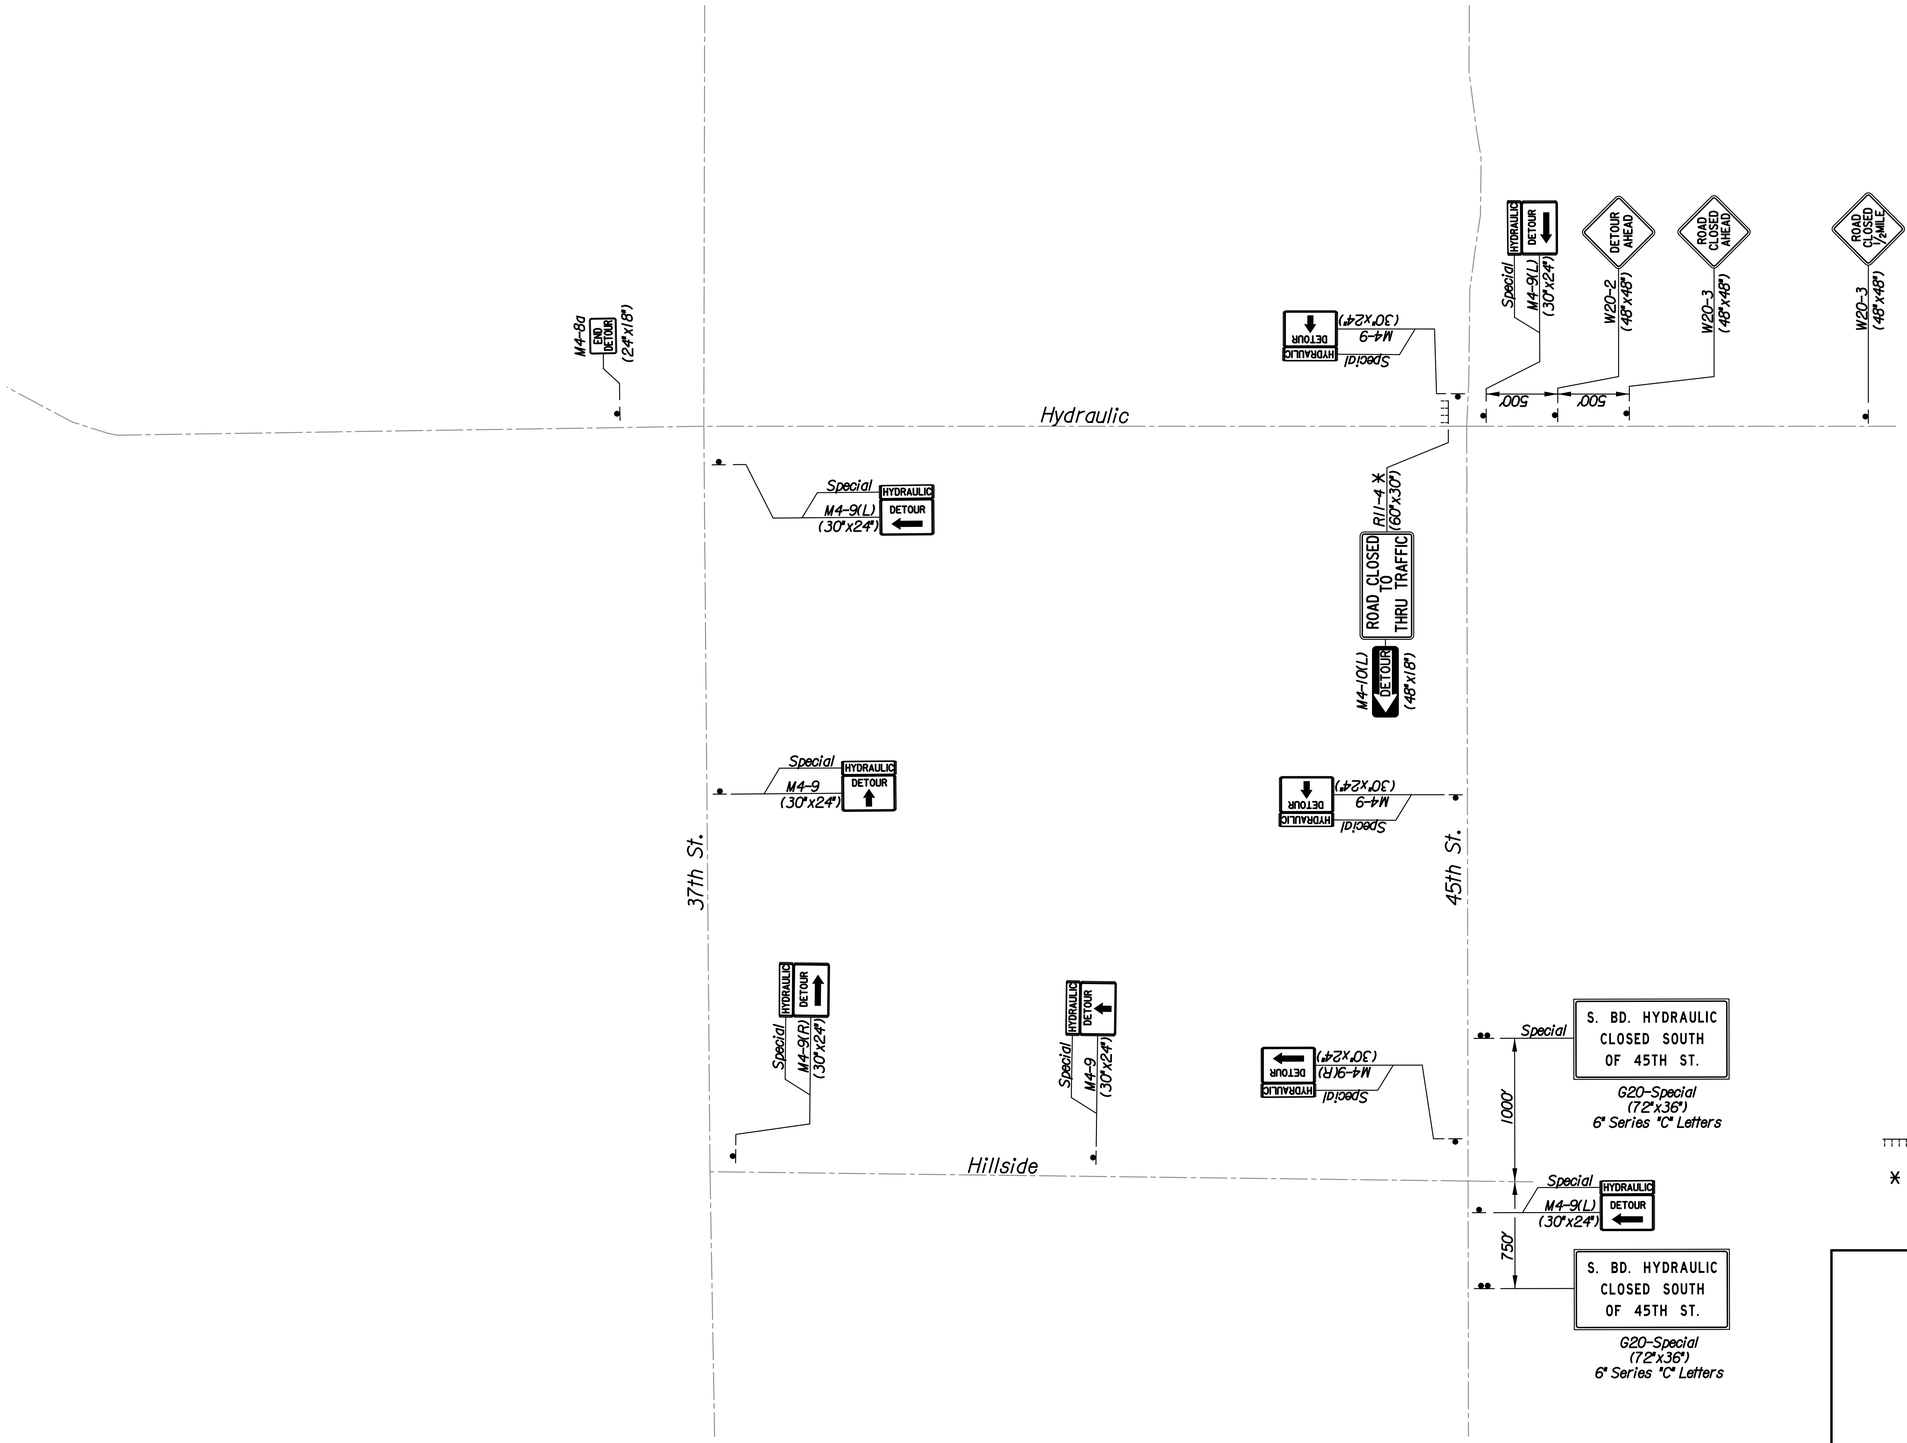

LEGEND

Type III Barricade with Type A Low Intensity Flashing Warning Lights.

* Sign to be mounted on Type III Barricade

No.	Revision	By	Date

37TH STREET NORTH

S. BD. HYDRAULIC CLOSURE
STAGE 2A & 2B

GARY JANZEN, P.E.–CITY ENGINEER
CITY OF WICHITA PROJECT NO. 472-84692

PEC
PROFESSIONAL ENGINEERING CONSULTANTS, P.A.
303 SOUTH TOPEKA WICHITA, KS 67202
316-262-2691 www.pec1.com

Designed by	JPS	Job No.	08207
Drawn by	SVB	Date	August, 2013

Sht. 128 of 193

Plotted By: svb Date: 8/5/2013 1:28:50 PM
FILE: I:\2008\08207\Traffic Control\08207-S Bd Hydraulic Closure.dgn