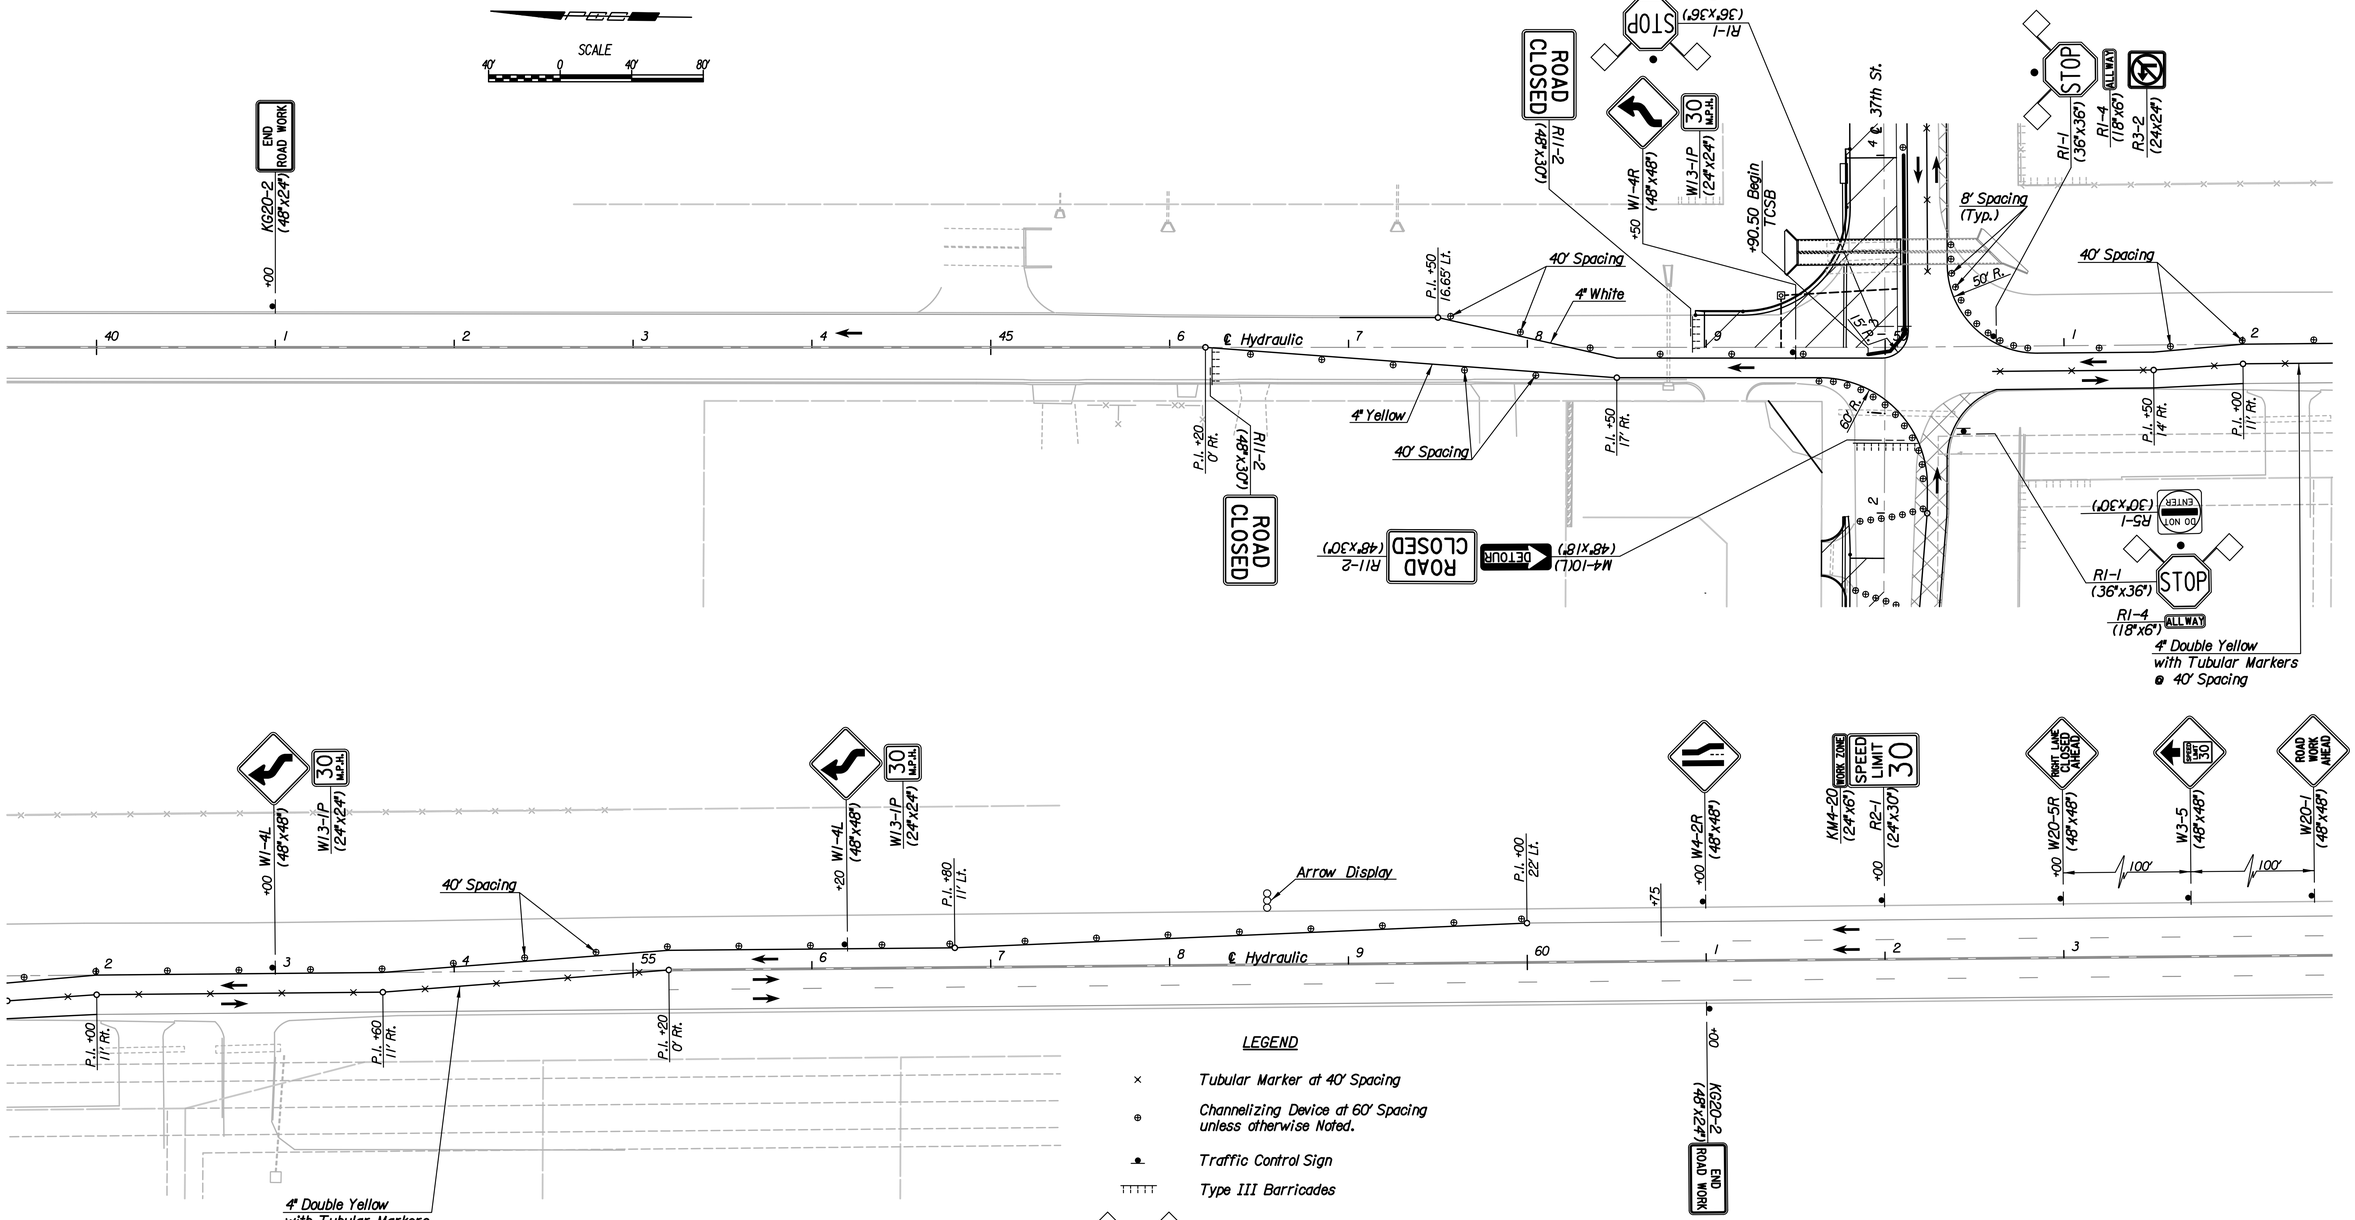

LEGEND

- × — Tubular Marker at 40' Spacing
- ⊕ — Channelizing Device at 60' Spacing unless otherwise Noted.
- Traffic Control Sign
- Type III Barricades
- 18"x18" Fluorescent Red-Orange Flags
- Red Type "B" High Intensity Warning Light
- Work Area (New Pavement)
- Temporary Pavement for Detours
- → Direction of Traffic

Note: Signs and barricades are shown diagrammatically only. Contractor will be responsible to install the required number of posts to support the installation.

Note: Utilities are not shown on Traffic Control Plans. The Contractor is responsible for verification as to type and location of underground utilities as may be necessary to avoid damage thereto. The Contractor is responsible for repairing any damage to underground utilities.

No.	Revision	By	Date

37TH STREET NORTH

TRAFFIC CONTROL PLAN
STAGE 2A - HYDRAULIC

GARY JANZEN, P.E.-CITY ENGINEER
CITY OF WICHITA PROJECT NO. 472-84692

PEC
PROFESSIONAL ENGINEERING CONSULTANTS, P.A.
303 SOUTH TOPEKA WICHITA, KS 67202
316-262-2691 www.pec1.com

Designed by	JPS	Job No.	08207	Sht. 129 of 193
Drawn by	SVB	Date	August, 2013	

Plotted By: svb Date: 8/5/2013 13:51 PM
FILE: I:\2008\08207\Traffic Control\08207-Stage 2A Hydraulic.dgn