PROJECT NO.	YEAR	SHEET NO.	TOTAL SHEETS
472-84692	2013	153	193

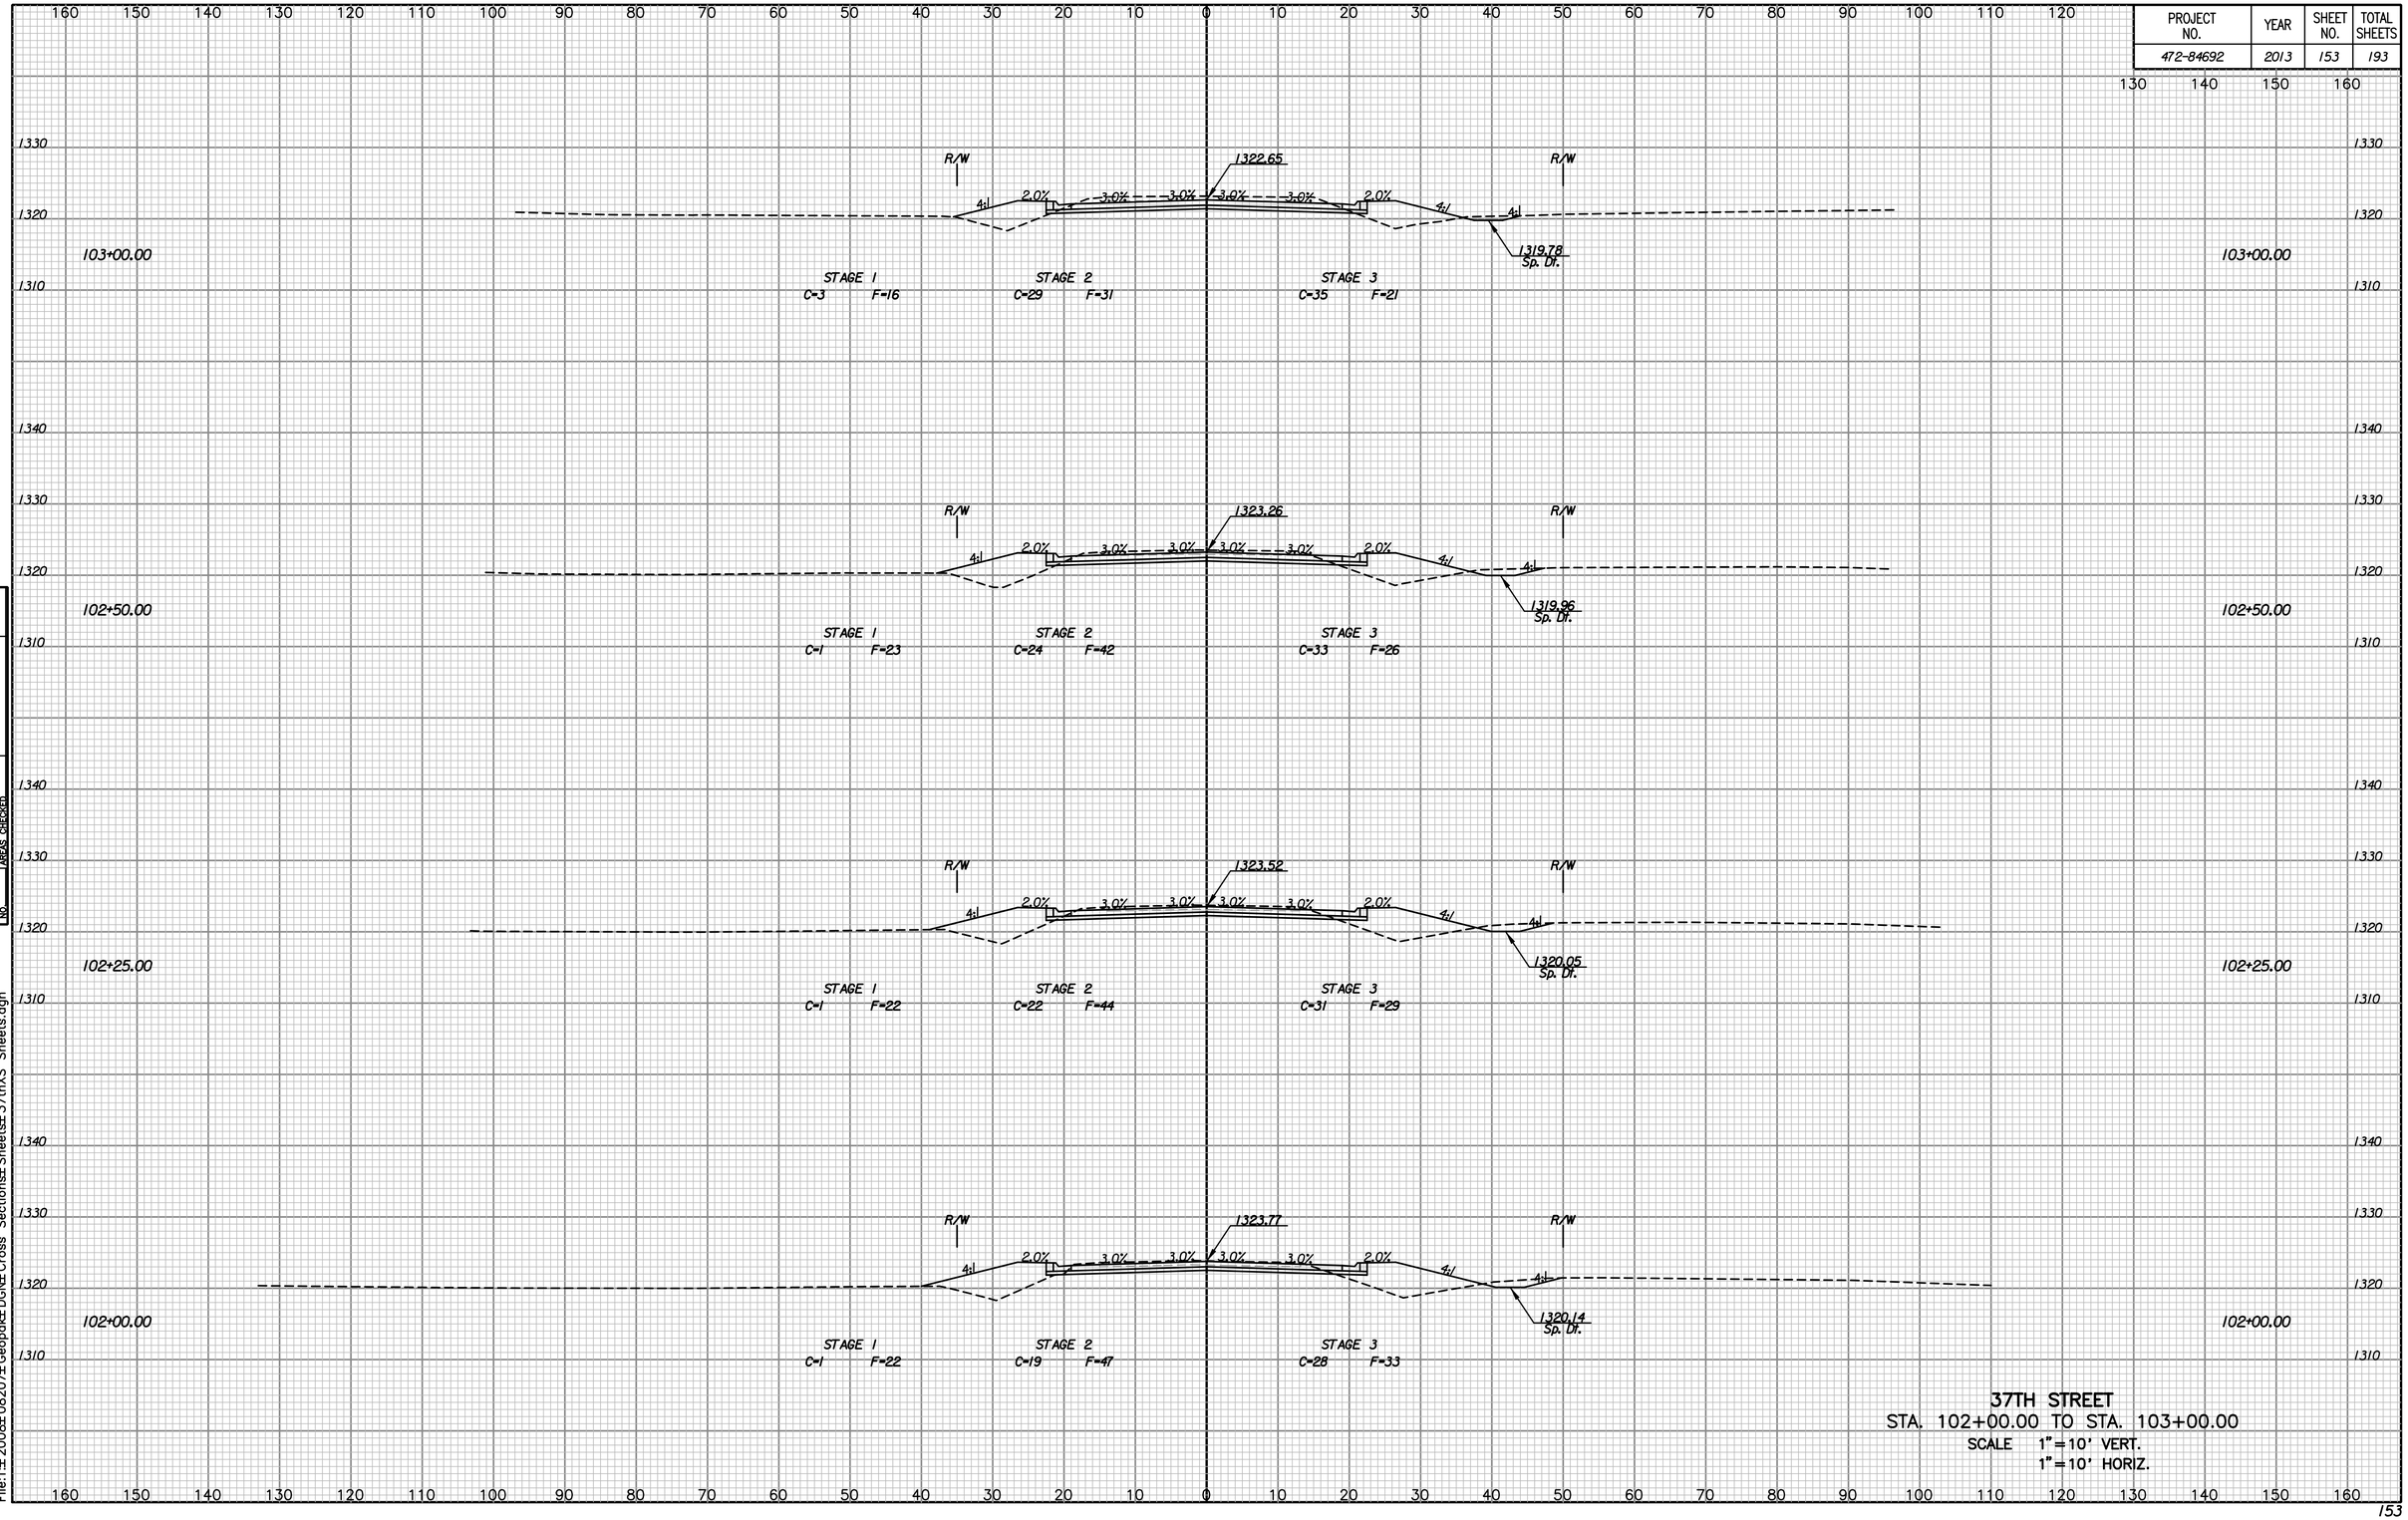

NOTE BOOK
TEMPLATE
AREAS
AREAS CHECKED
NO.

Plotted By:SVB Date:06-13-2013
File:T:\2008\08207\Geopak\DGN\Cross Sections\Sheets\37thXS Sheets.dgn

37TH STREET
STA. 102+00.00 TO STA. 103+00.00

SCALE 1"=10' VERT.
1"=10' HORIZ.