PROJECT NO.	YEAR	SHEET NO.	TOTAL SHEETS
472-84692	2013	182	193

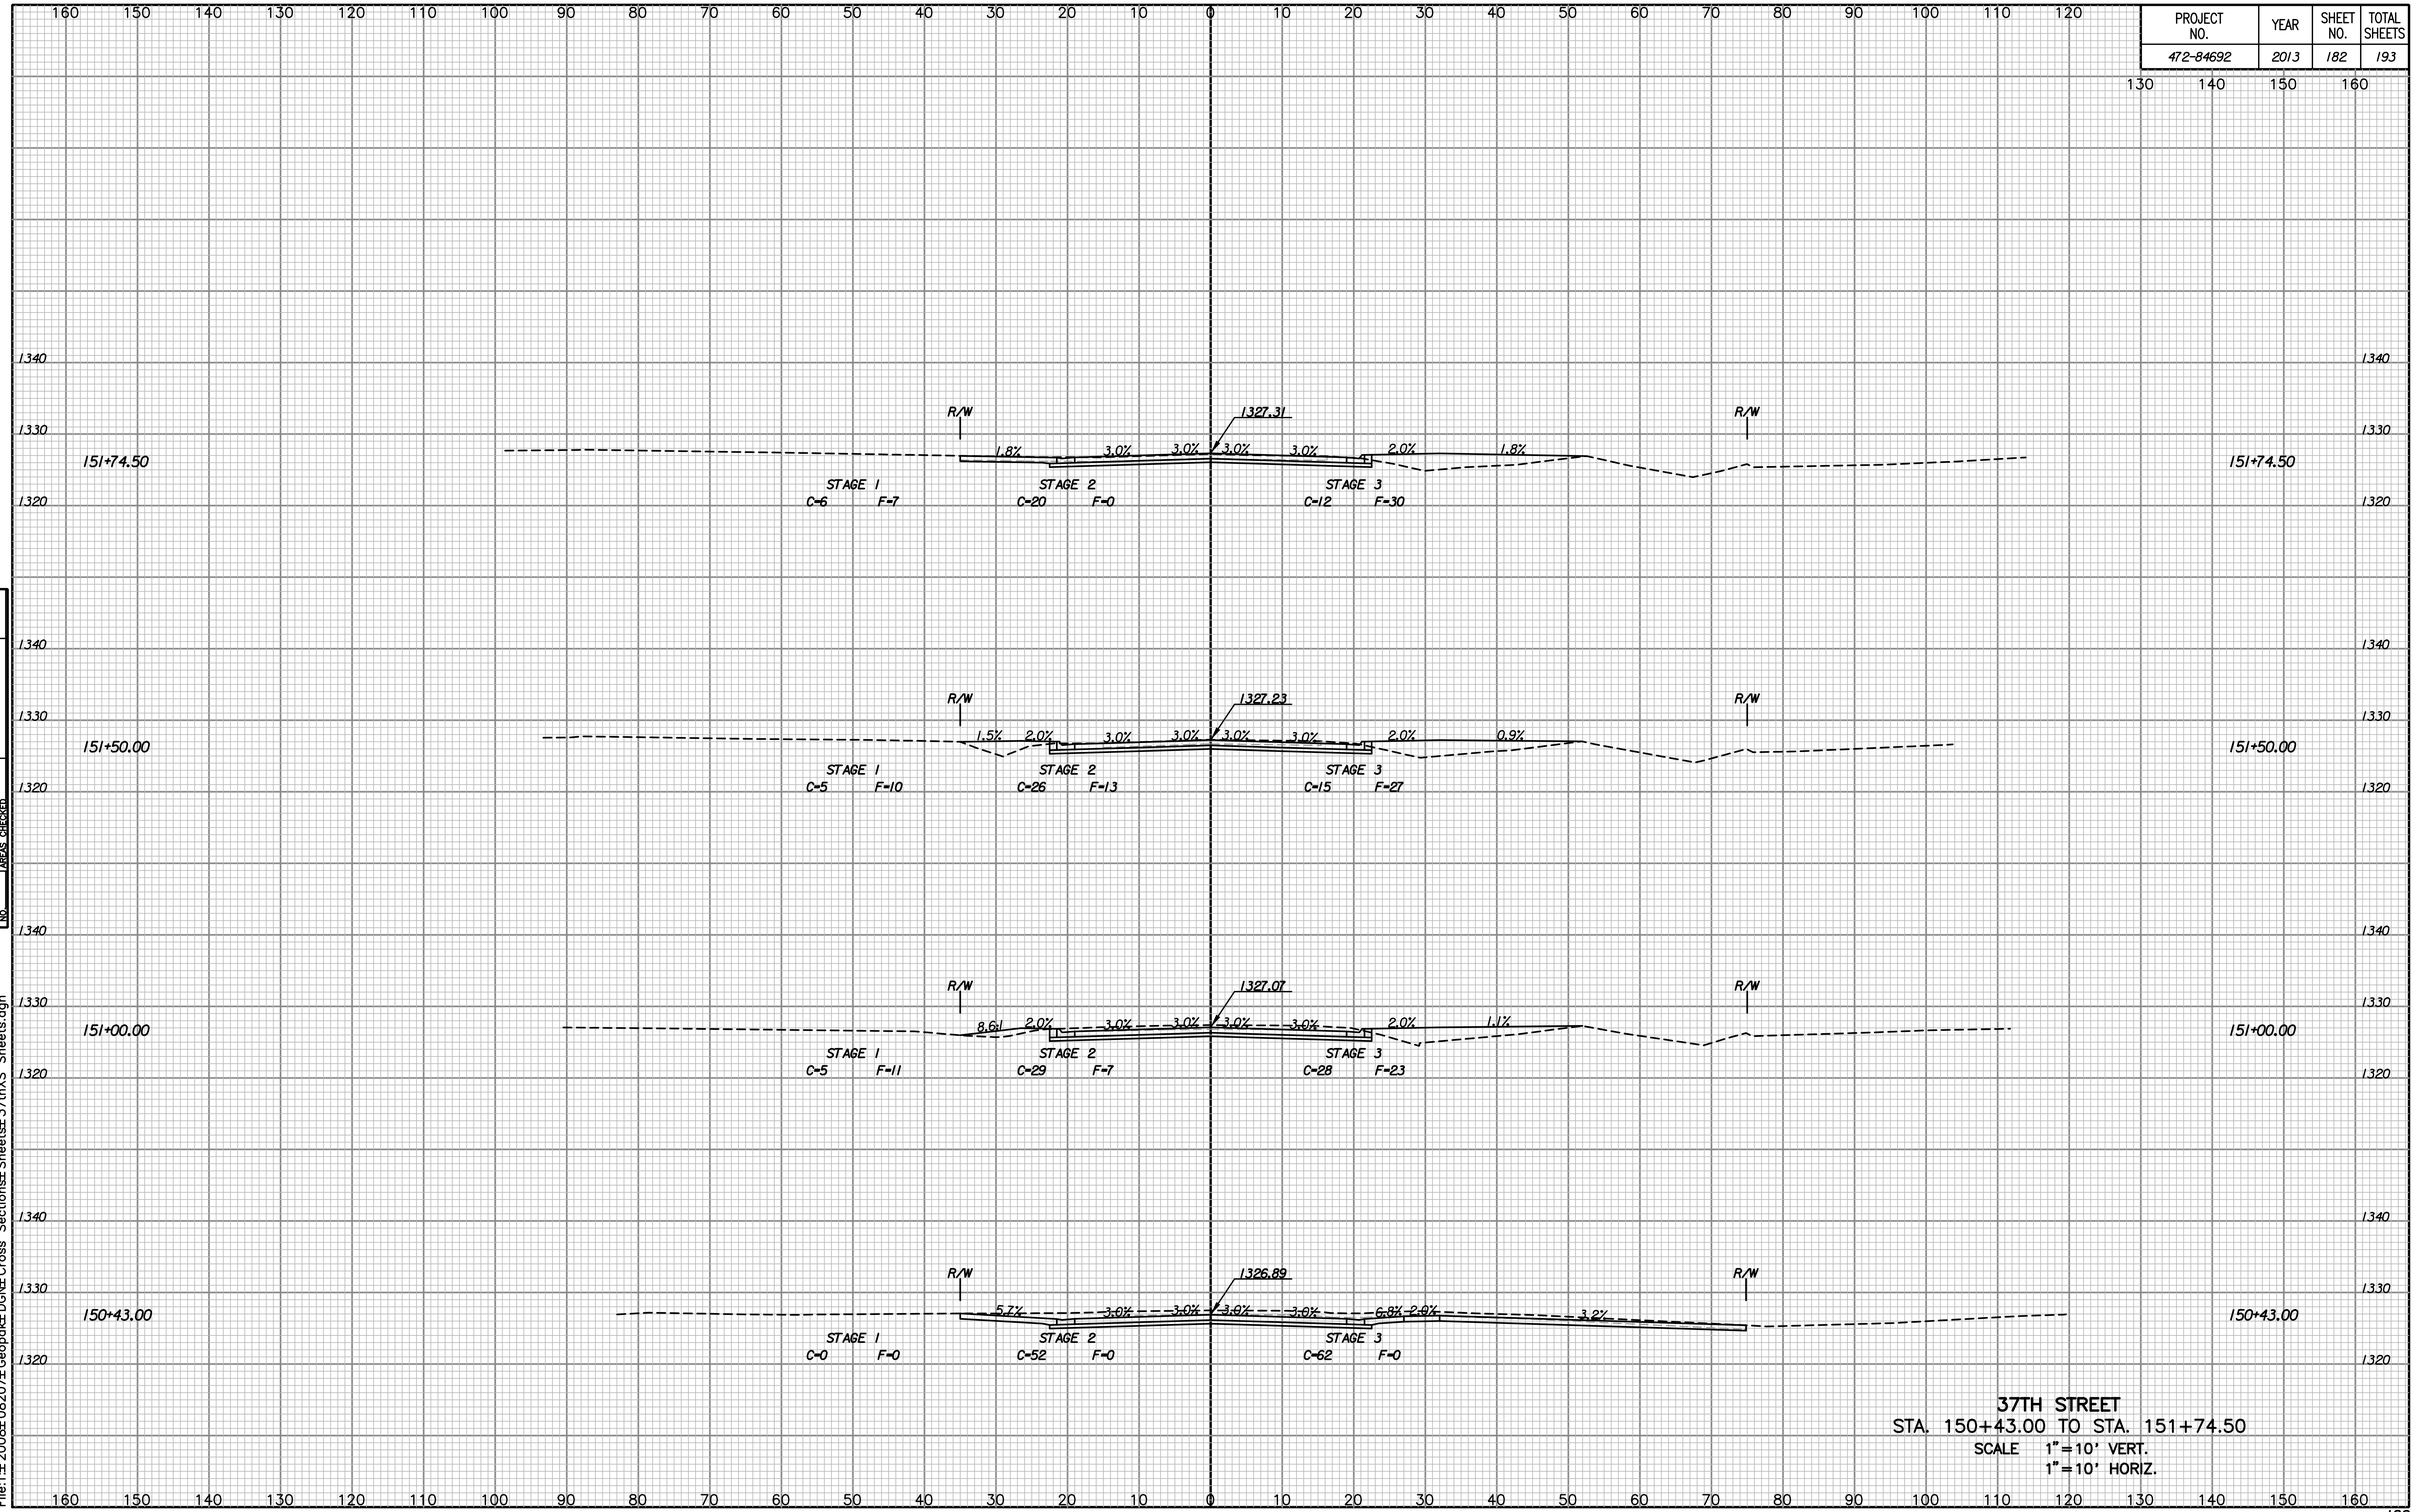

37TH STREET
STA. 150+43.00 TO STA. 151+74.50
SCALE 1"=10' VERT.
1"=10' HORIZ.

NOTE BOOK	TEMPLATE	AREAS	AREAS CHECKED
NO.			

Plotted By:SVB Date:06-13-2013
File:T:±2008±08207±Geopak±DGN±Cross Sections±Sheets±37thXS Sheets.dgn