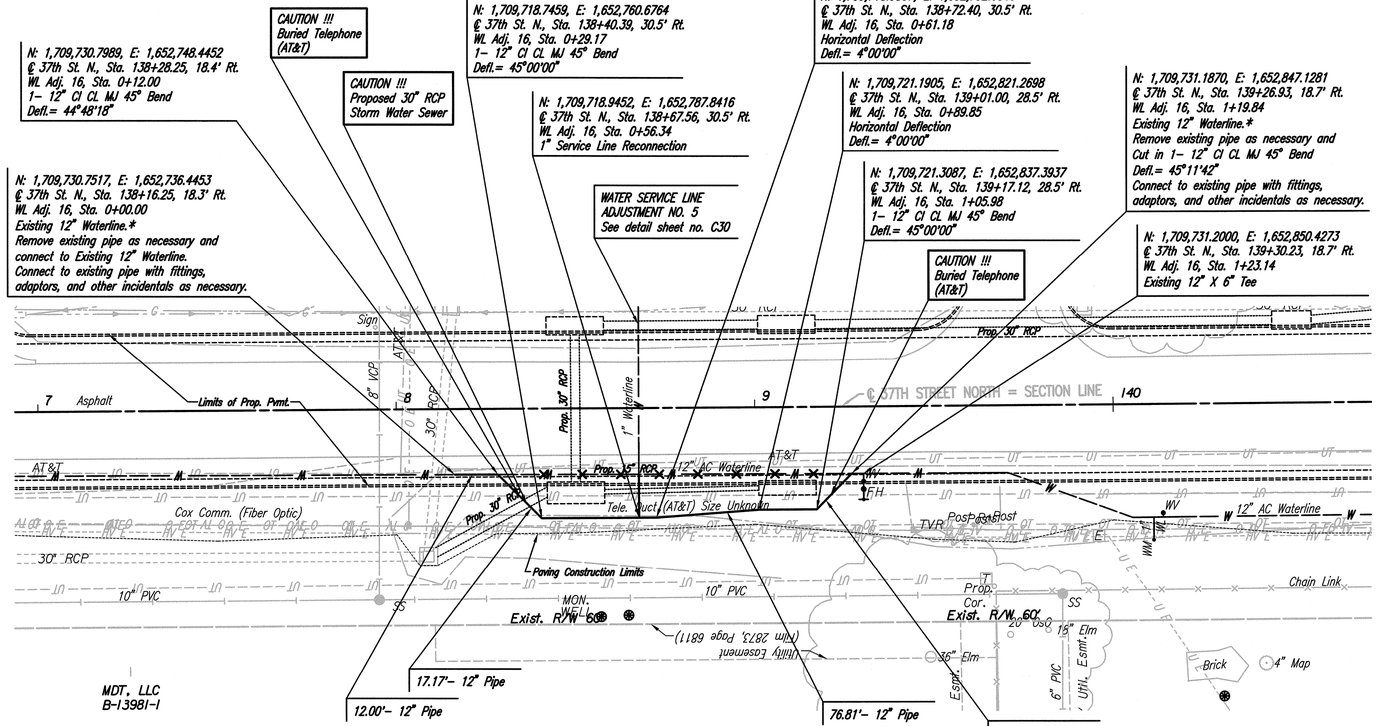


SCALE:
0 20 40
PLAN: LAT. & LONG.
PROFILE: HORIZ. SAME AS ABOVE
VERT.
5
0

* PRIOR TO BEGINNING CONSTRUCTION, THE CONTRACTOR SHALL EXCAVATE THE EXISTING 12" WATERLINE AT WL ADJ. 16, Sta. 0+00.00 AND WL ADJ. 16, 1+19.84 TO VERIFY PIPE SIZE, TYPE, FITTINGS, AND HORIZONTAL AND VERTICAL LOCATION. THE CONTRACTOR SHALL REPORT HIS FINDINGS TO THE ENGINEER SO THAT ANY NECESSARY PLAN MODIFICATIONS CAN BE MADE. ANY ADDITIONAL LABOR OR MATERIALS NECESSARY TO COMPLETE THE CONNECTION SHALL BE CONSIDERED SUBSIDIARY TO THE PROJECT.

× = Denotes Pipe to be removed.
(Includes removal of existing pavement and replacement with temporary pavement.)

MICHAEL D. KEITH
LICENSED
13948
4/5/17
KANSAS
PROFESSIONAL ENGINEER

PLAN | CHECKED | CHECKED | BY | DATE

Unless noted otherwise, elevations shown are top of pipe

## WATERLINE ADJUSTMENT NO. 16




PROFILE | CHECKED | CHECKED | BY | DATE

37TH STREET NORTH – BROADWAY TO HYDRAULIC
WATERLINE MODIFICATIONS

WATERLINE ADJUSTMENT NO. 16

GARY JANZEN, P.E. – CITY ENGINEER
CITY OF WICHITA PROJECT NO. 448-90581

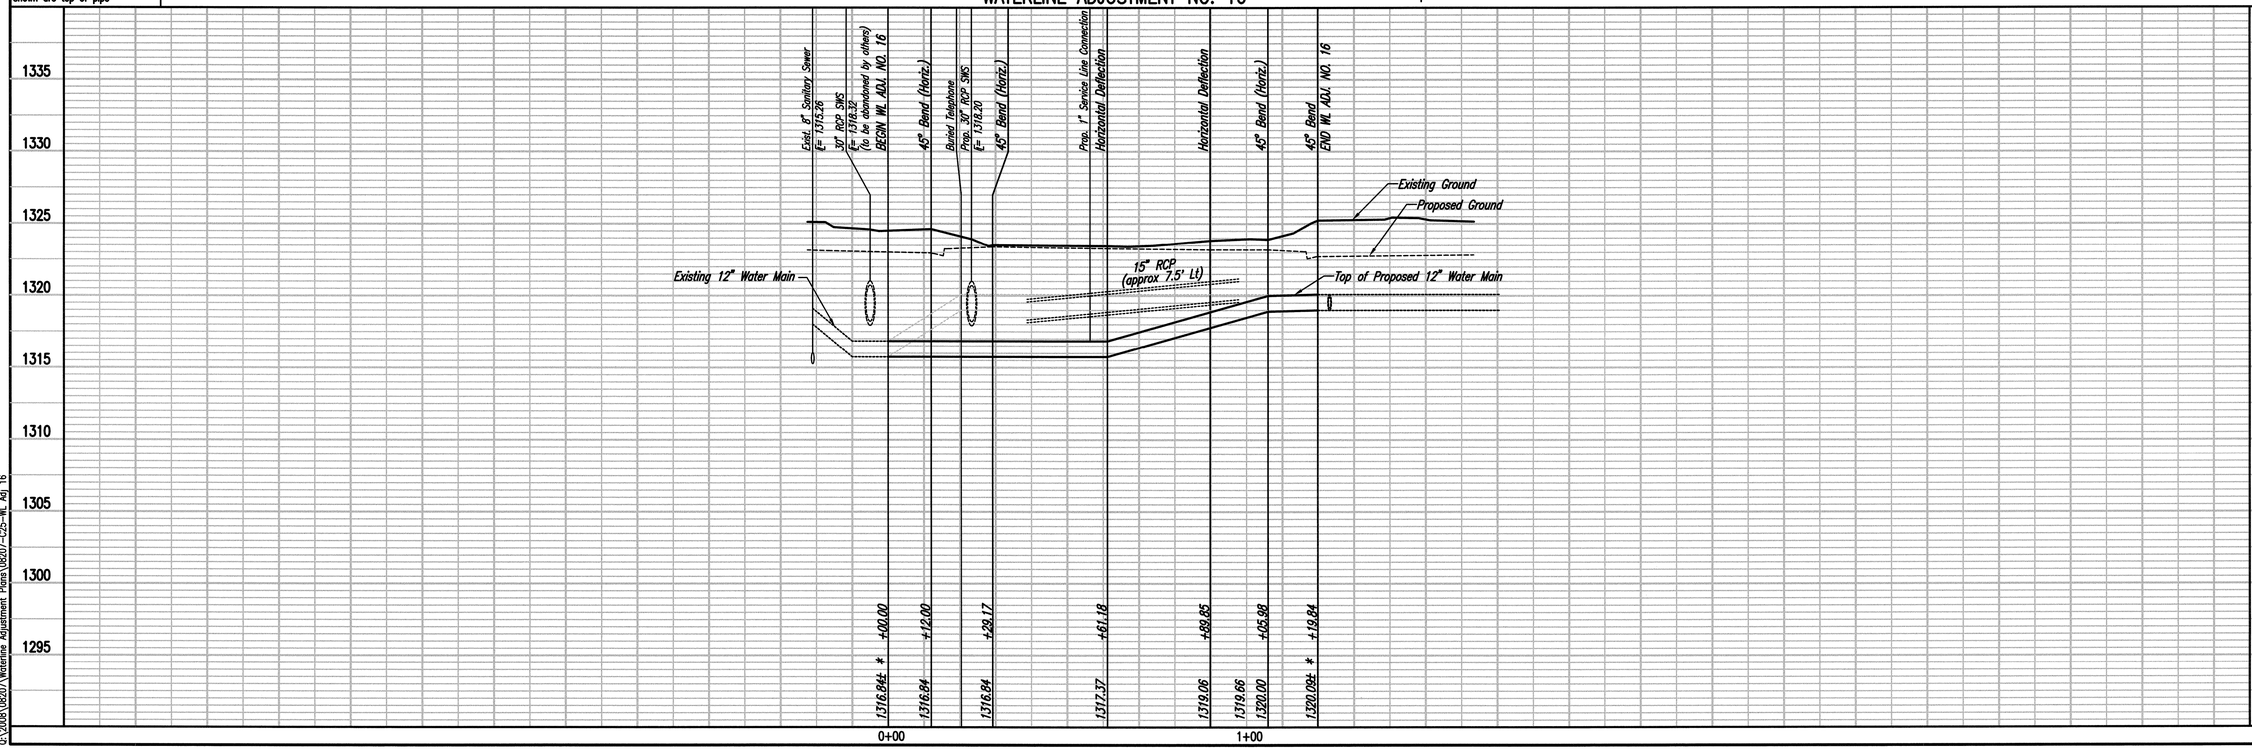PEC
PROFESSIONAL ENGINEERING CONSULTANTS, P.A.
303 SOUTH TOPEKA WICHITA, KS 67202
316-262-2691 www.pec1.com

Job No. 35-08207-0042
Designed By MDK, SND
Drawn By CSL, JAN
Date December 2011



Saved 06-13-2013 10:39:14 AM by CLM
Plot Scale 1:20 06-14-2013 11:43:49 AM by RSJ
Q:\2008\08207\Waterline Adjustment Plans\08207-C25-WL Adj 16