LEGEND

CONCRETE PAVEMENT REMOVAL

SCALE:

PLAN: LAT. & LONG. 0 20 40

PROFILE: HORIZ. SAME AS ABOVE

VERT.

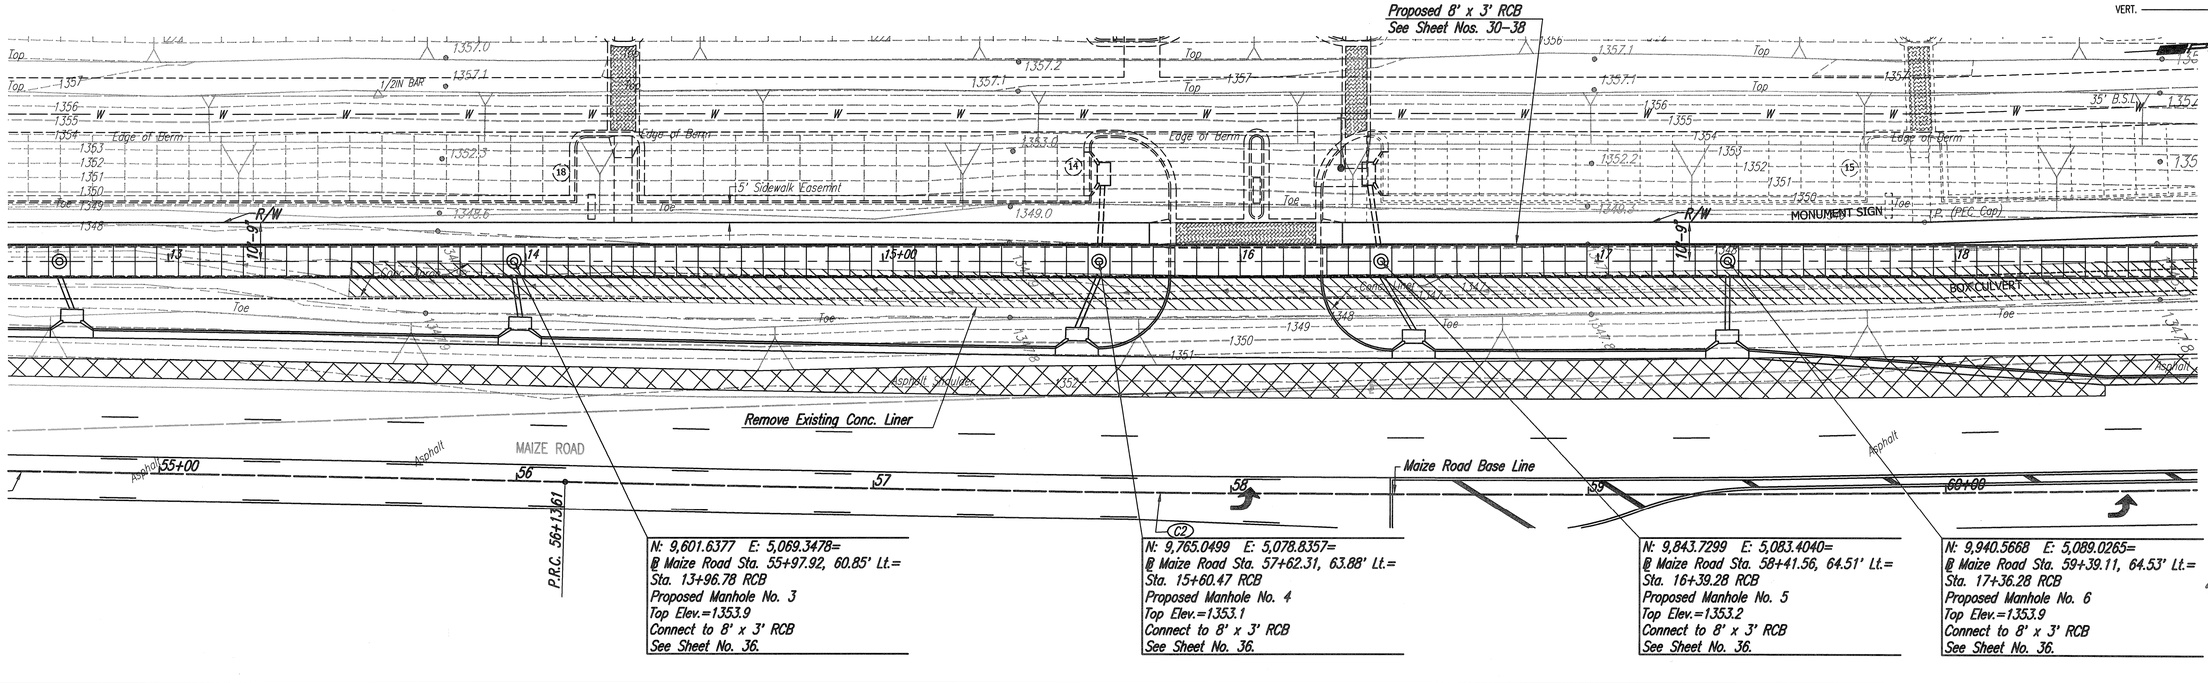

N: 9,601.6377 E: 5,069.3478=
℄ Maize Road Sta. 55+97.92, 60.85' Lt.=
Sta. 13+96.78 RCB
Proposed Manhole No. 3
Top Elev.=1353.9
Connect to 8' x 3' RCB
See Sheet No. 36.

N: 9,765.0499 E: 5,078.8357=
℄ Maize Road Sta. 57+62.31, 63.88' Lt.=
Sta. 15+60.47 RCB
Proposed Manhole No. 4
Top Elev.=1353.1
Connect to 8' x 3' RCB
See Sheet No. 36.

N: 9,843.7299 E: 5,083.4040=
℄ Maize Road Sta. 58+41.56, 64.51' Lt.=
Sta. 16+39.28 RCB
Proposed Manhole No. 5
Top Elev.=1353.2
Connect to 8' x 3' RCB
See Sheet No. 36.

N: 9,940.5668 E: 5,089.0265=
℄ Maize Road Sta. 59+39.11, 64.53' Lt.=
Sta. 17+36.28 RCB
Proposed Manhole No. 6
Top Elev.=1353.9
Connect to 8' x 3' RCB
See Sheet No. 36.

BENJAMIN M. MABRY LICENSED 20923 KANSAS PROFESSIONAL ENGINEER 12/17/13

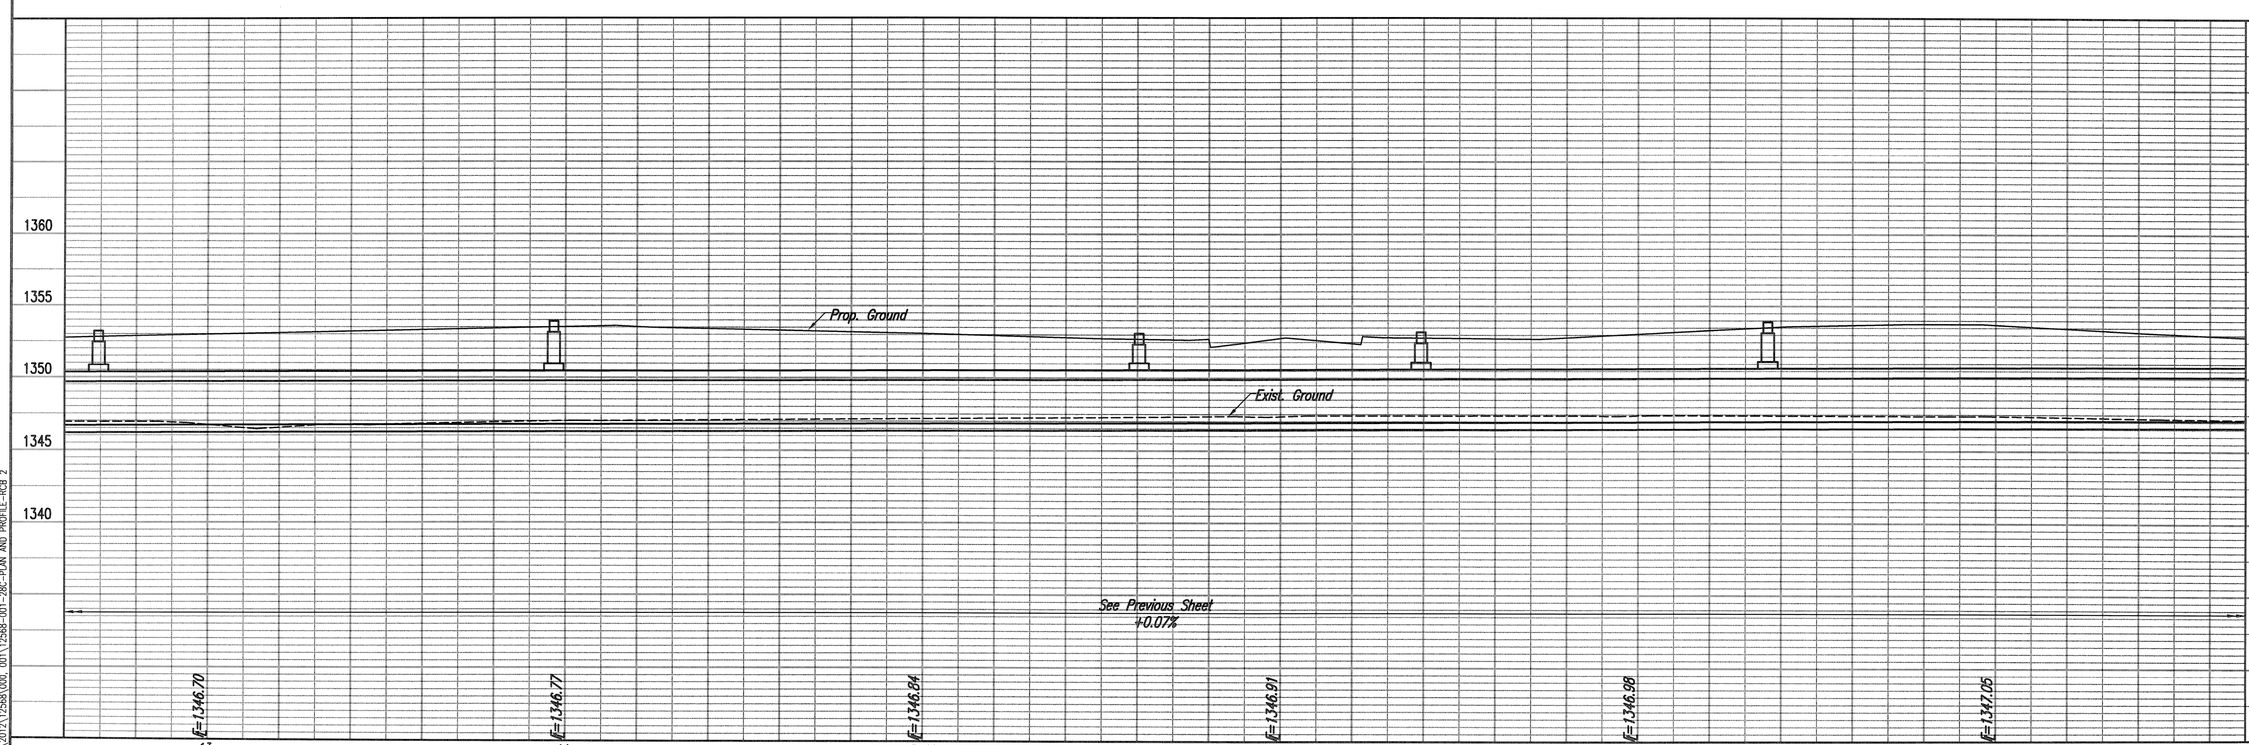

MAIZE ROAD PAVING AND DRAINAGE IMPROVEMENTS
LOT 1, BLOCK 1 NEWMARKET V ADDITION

8' X 3' REINF CONC. BOX

STA. 12+50.0 TO STA. 18+00.0

GARY JANZEN, P.E.- CITY ENGINEER
CITY OF WICHITA PROJ. NO. 472-84607

PROFESSIONAL ENGINEERING CONSULTANTS, P.A.
303 SOUTH TOPEKA WICHITA, KS 67202
316-262-2691 www.pec1.com

Designed By BMM, JAG
Drawn By BJS
Job No. 35-12568-000/001
Date September 2013

Sheet 28 of 65

PLAN CHECKED CHECKED BY DATE

PROFILE CHECKED CHECKED BY DATE

Saved 12-04-2013 4:46:34 PM by BJS
Plot Scale 1:20 12-17-2013 1:37:25 PM by BJS
Q:\2012\12568\000, 001\12568-001-28C-PLAN AND PROFILE-RCB 2