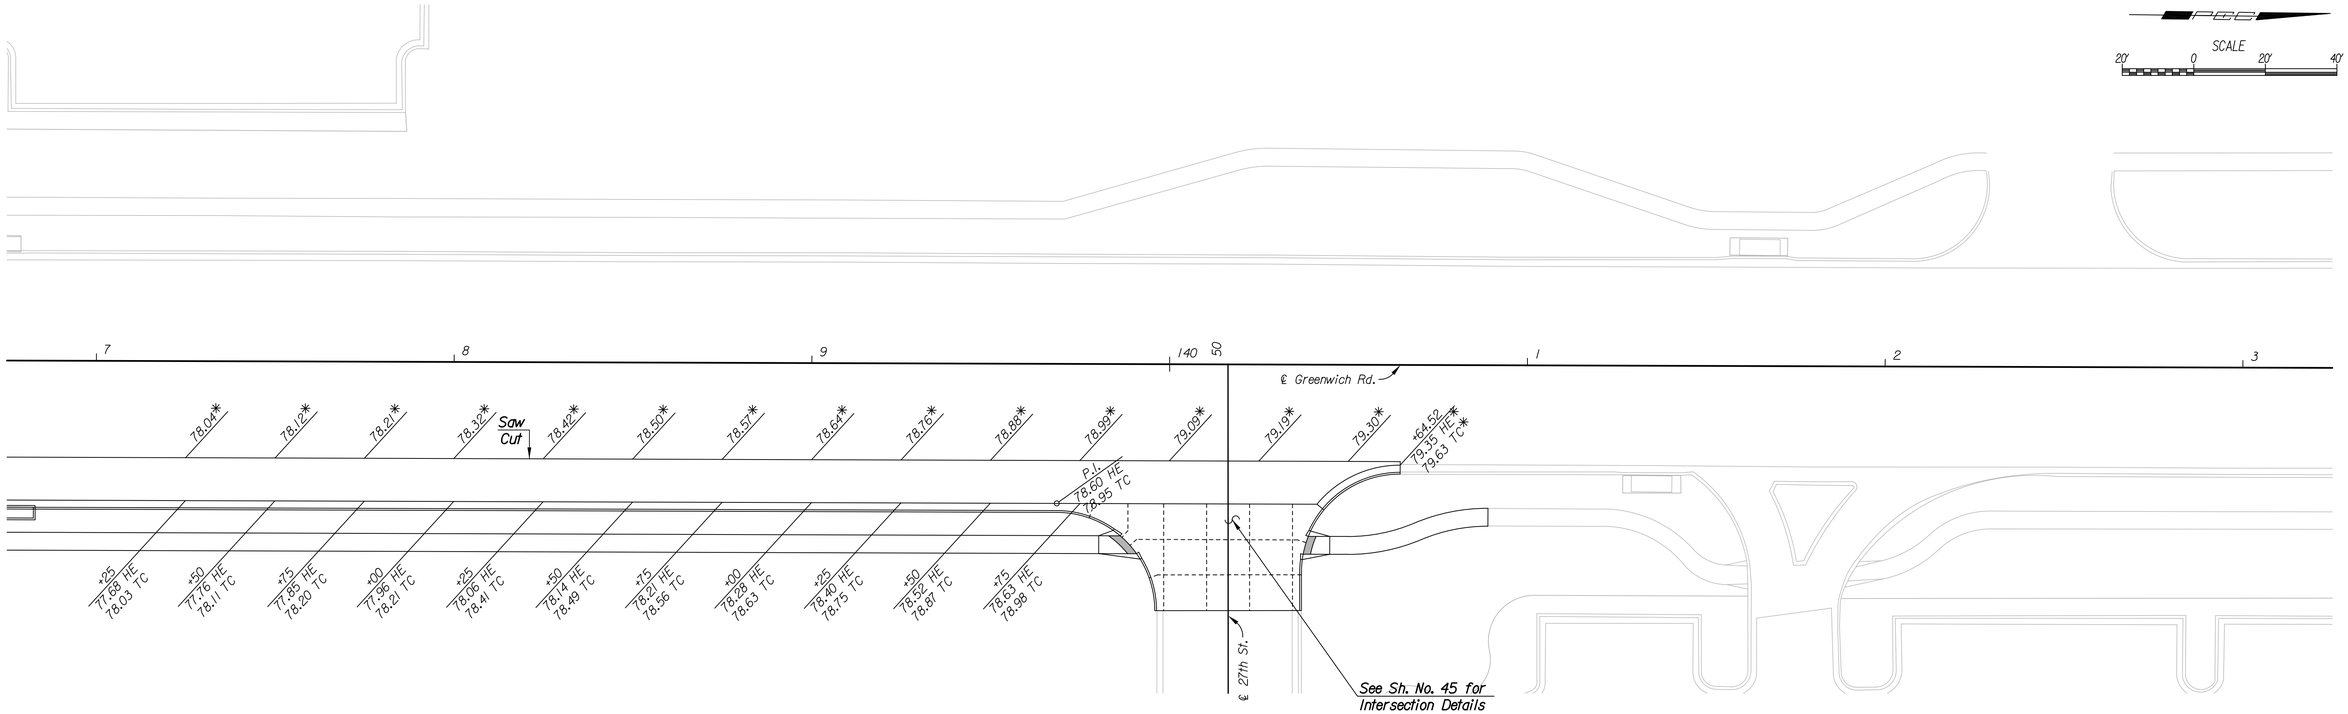

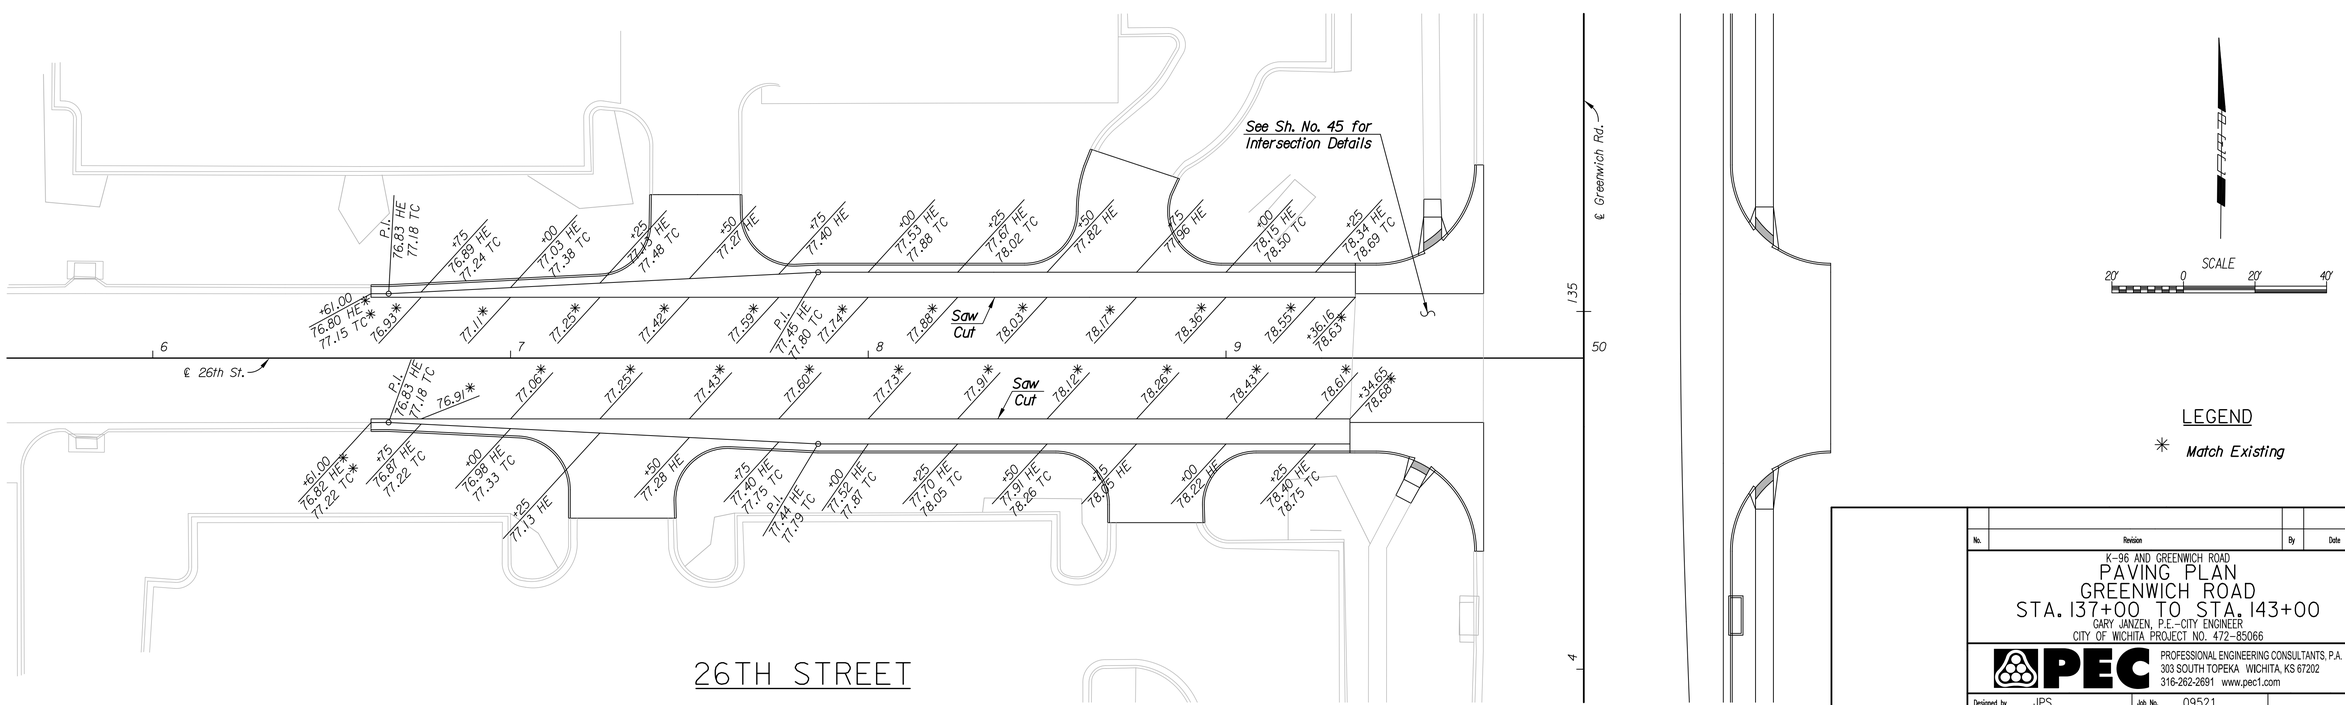

No.	Revision	By	Date

K-96 AND GREENWICH ROAD

PAVING PLAN
GREENWICH ROAD
STA. 137+00 TO STA. 143+00

GARY JANZEN, P.E.–CITY ENGINEER
CITY OF WICHITA PROJECT NO. 472-85066

PEC
PROFESSIONAL ENGINEERING CONSULTANTS, P.A.
303 SOUTH TOPEKA WICHITA, KS 67202
316-262-2691 www.pec1.com

Designed by	JPS	Job No.	09521
Drawn by	CP	Date	Jan., 2014

Sht. 51 of 388

Plotted By: cp Date: 12/30/2013 11:34:35 AM
FILE: I:\2009\09521\Paving\09521-Pav_Greenwich Sta. 137 to 143.dgn