STATE	PROJECT NO.	YEAR	SHEET NO.	TOTAL SHEETS
KANSAS	472-85066	2014	117	388

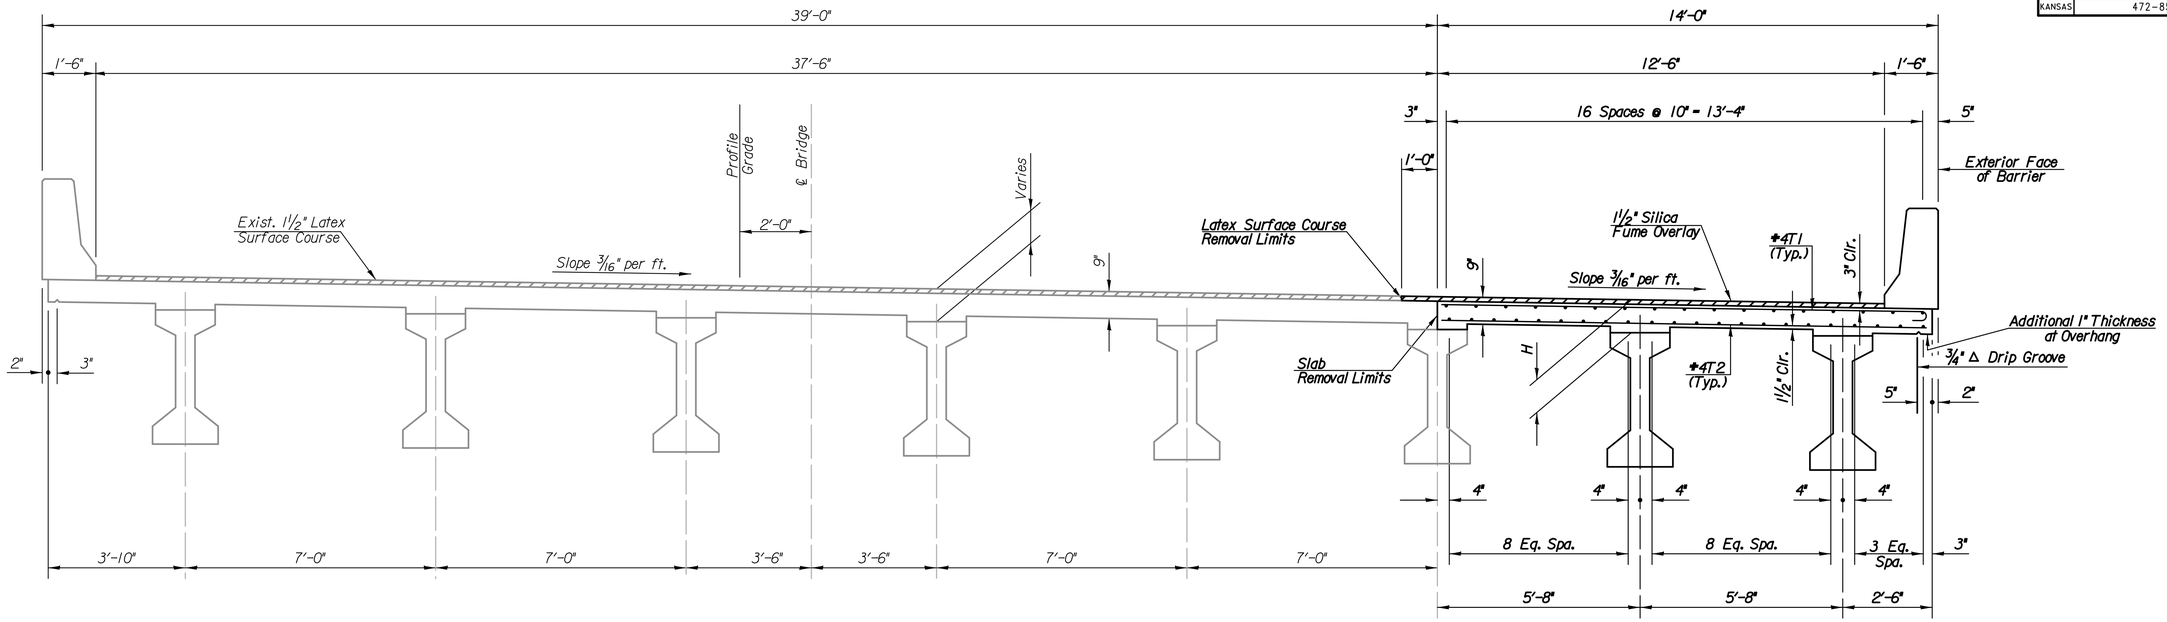

TYPICAL SECTION
NEAR MIDSPAN
(411) W.B. Looking Downstation
(412) E.B. Looking Upstation

Existing Transverse Deck Reinforcing Steel shall remain in place unless sufficiently deteriorated. Any reinforcing steel cut or damaged by the Contractor during concrete removal shall be replaced at no additional cost to the Owner.

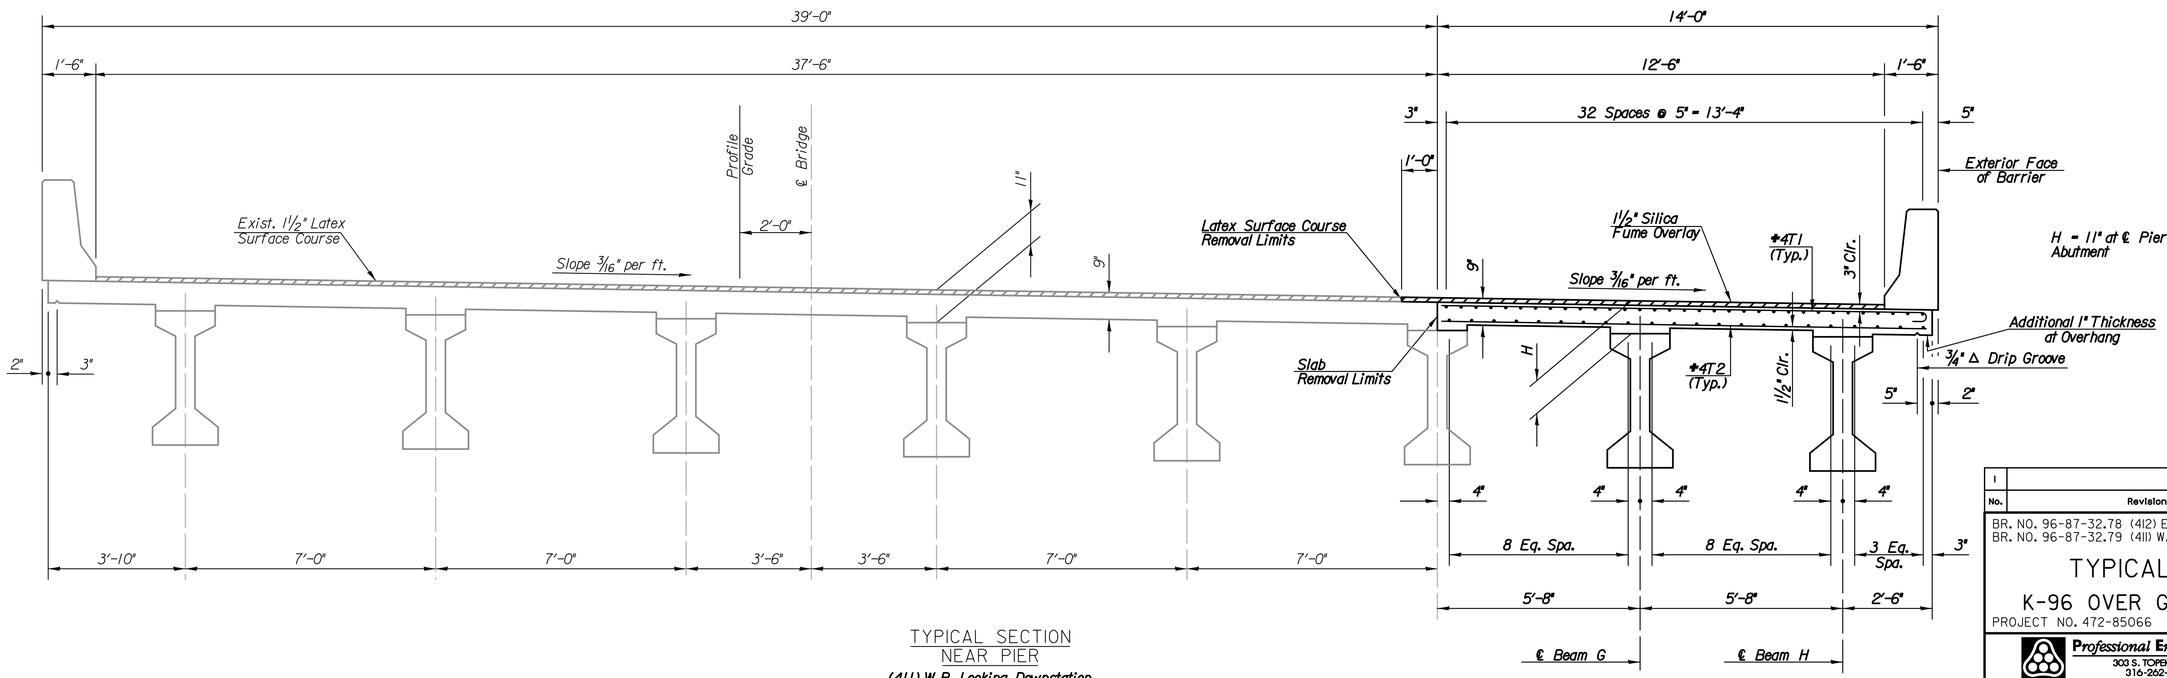

H = 11" at ℄ Pier and Abutment

TYPICAL SECTION
NEAR PIER
(411) W.B. Looking Downstation
(412) E.B. Looking Upstation

No.	Revisions	By	Date
1			

BR. NO. 96-87-32.78 (412) E.B. STA. 463+49.36
BR. NO. 96-87-32.79 (411) W.B. STA. 463+48.72

TYPICAL SECTION
K-96 OVER GREENWICH ROAD

PROJECT NO. 472-85066 SEDGWICK COUNTY

Professional Engineering Consultants, P.A.
303 S. TOPEKA • WICHITA, KANSAS 67202
316-262-2691 • FAX 316-262-3003

Designed by	C.W.P.J.	Checked by	M.S.N.
Drawn by	C.W.P.J.	Date Jan. 2014	Job No. 09521

Plotted By: msn Date: 12/30/2013 3:18:19 PM
FILE: I:\2009\09521\Office Check 03-2012\Bridge\09521-BR-Typ Sect.dgn