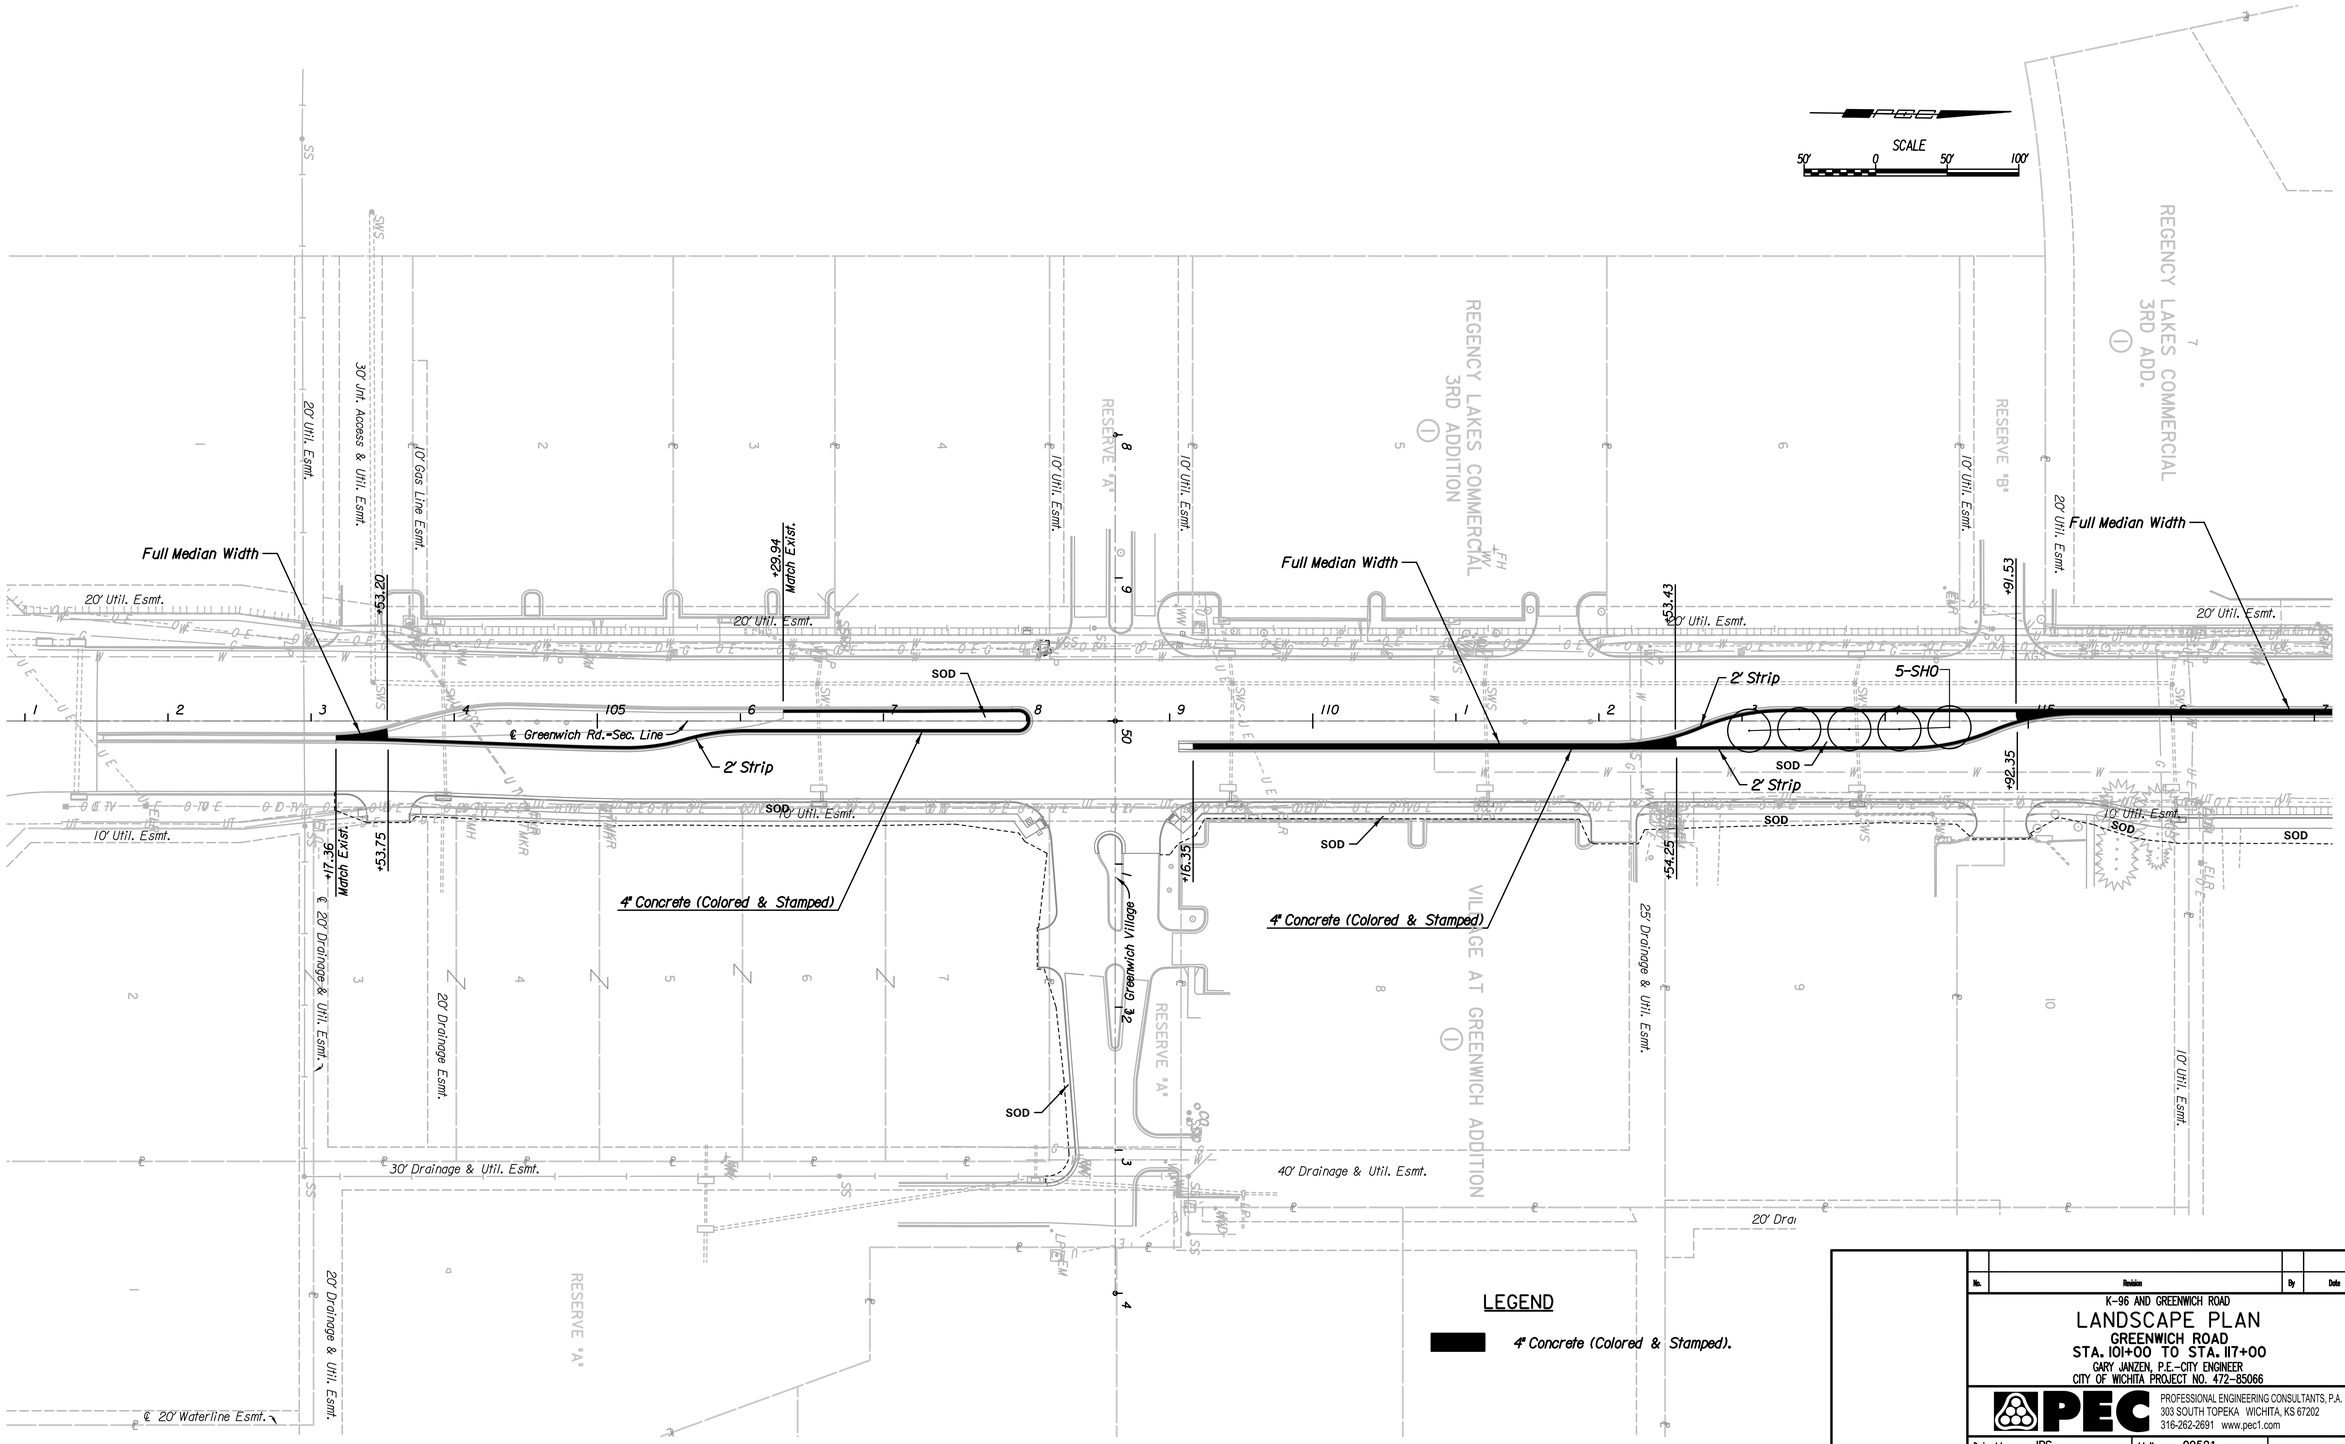

No.	Revision	By	Date

K-96 AND GREENWICH ROAD

LANDSCAPE PLAN

GREENWICH ROAD
STA. 101+00 TO STA. 117+00

GARY JANZEN, P.E.-CITY ENGINEER
CITY OF WICHITA PROJECT NO. 472-85066

PEC PROFESSIONAL ENGINEERING CONSULTANTS, P.A.
303 SOUTH TOPEKA WICHITA, KS 67202
316-262-2691 www.pec1.com

Designed by	JPS	Job No.	09521
Drawn by	CP	Date	Jan., 2014

Sht. 146 of 388

Plotted By: svb Date: 12/31/2013 9:05:58 AM
FILE: I:\2009\09521\Landscape\09521Landscape-Greenwich_sr101.dgn