STATE	PROJECT NO.	YEAR	SHEET NO.	TOTAL SHEETS
KANSAS	472-85066	2014	224	388

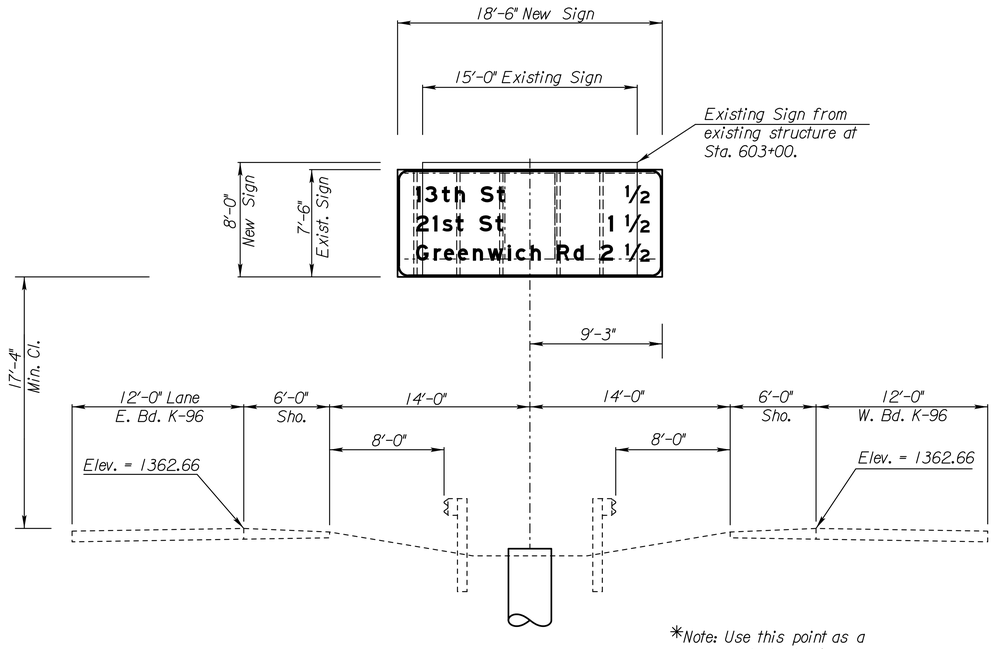

*Note: Use this point as a control point for all elevations.

ELEVATION

℄ K-96 Sta. 603+12
(Looking Northwest)

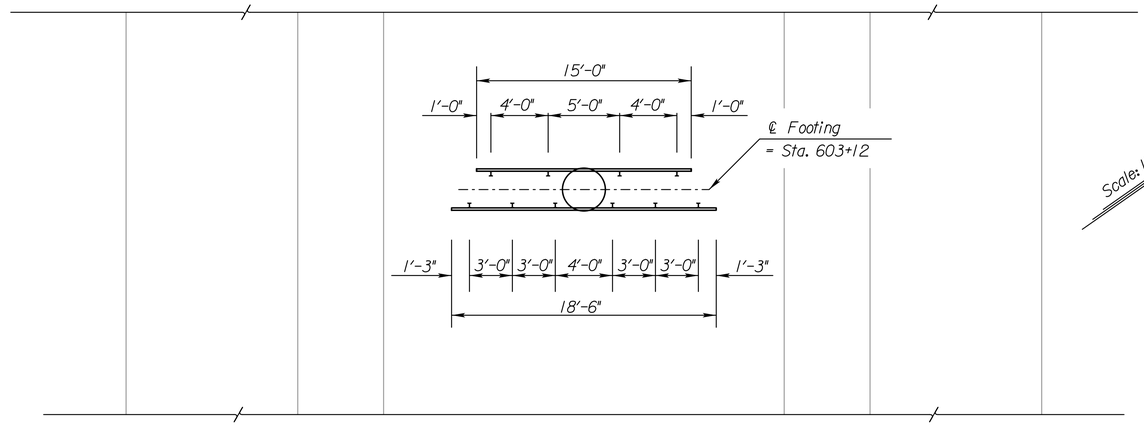

PLAN

Scale: 1" = 8'-0"

GENERAL NOTES

Cross Section based on plan information from KDOT Proj. No. 96-87 K-4434-04

The existing sign on the back of the structure is from the existing structure at Sta. 603+00.

BUTTERFLY SIGN SUPPORT DETAILS				
Design Number	"X"	Arm Length	"N"	Footing
3	19'-0"	8'-0"	0	J
Serial Number = 087S320				

The serial number shall be painted in black paint using three - inch stencils. The serial number will be painted so it is readable from the structure's assigned route at approximate eye level on the right leg (looking up station).

NO.	DATE	REVISIONS	BY	APP'D
3				
2				
1				

KANSAS DEPARTMENT OF TRANSPORTATION

NB K-96 Sta. 603+12

Butterfly Type
Overhead Sign Structure
Construction Layout Modification

Proj. No. 096-87 EN-3570-01 Sedgwick Co.

SHEET NO. OF	SCALE	APP'D	
DESIGNED	DETAILED	QUANTITIES	CADD
DESIGN CK.	DETAIL CK.	QUAN. CK.	CADD CK.

Plotted By: ap
Plot Location:
File: I:\2009\09521\Overhead Signing - KDOT\EN3570\POS08.dgn
Plot Date: 30-DEC-2013 16:22