| PROJECT NO. | YEAR | SHEET NO. | TOTAL SHEETS |
|---|---|---|---|
| 472-85066 | 2014 | 318 | 388 |

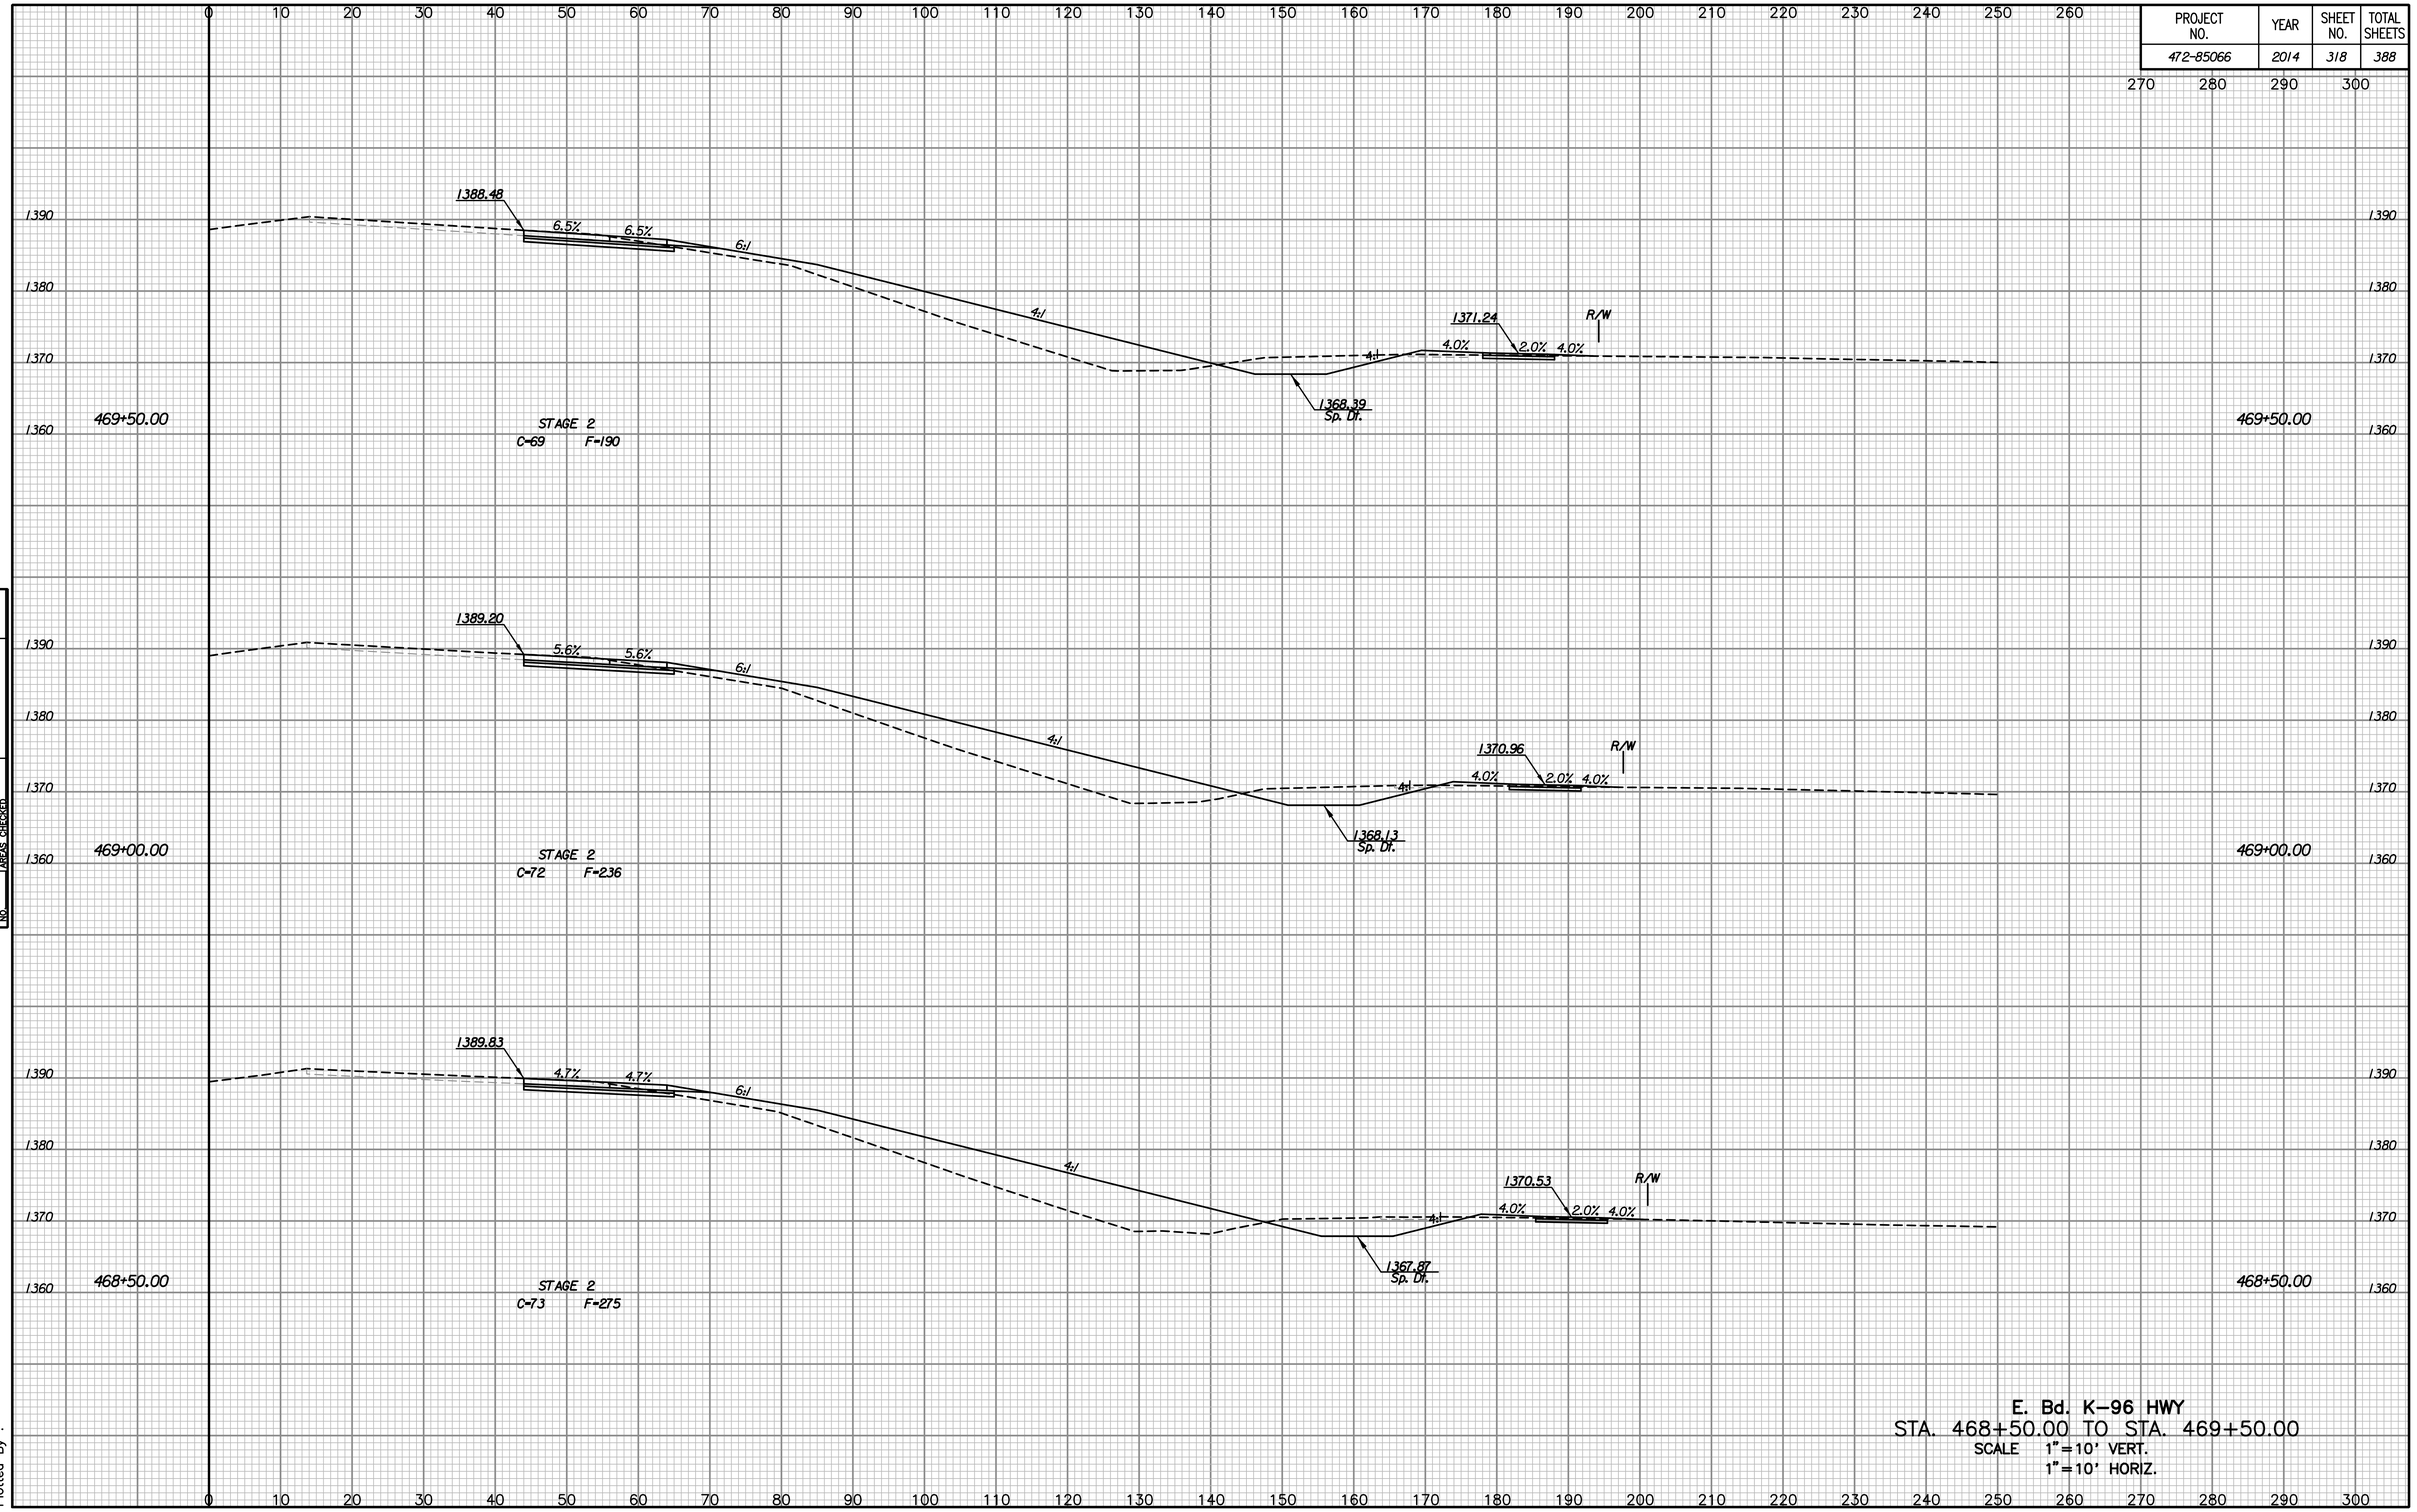


E. Bd. K-96 HWY
STA. 468+50.00 TO STA. 469+50.00
SCALE 1"=10' VERT.
1"=10' HORIZ.

NOTE BOOK
TEMPLATE
AREAS
AREAS CHECKED
NO.

Drawn By :
Plotted By :