PROJECT NO.	YEAR	SHEET NO.	TOTAL SHEETS
472-85066	2014	339	388

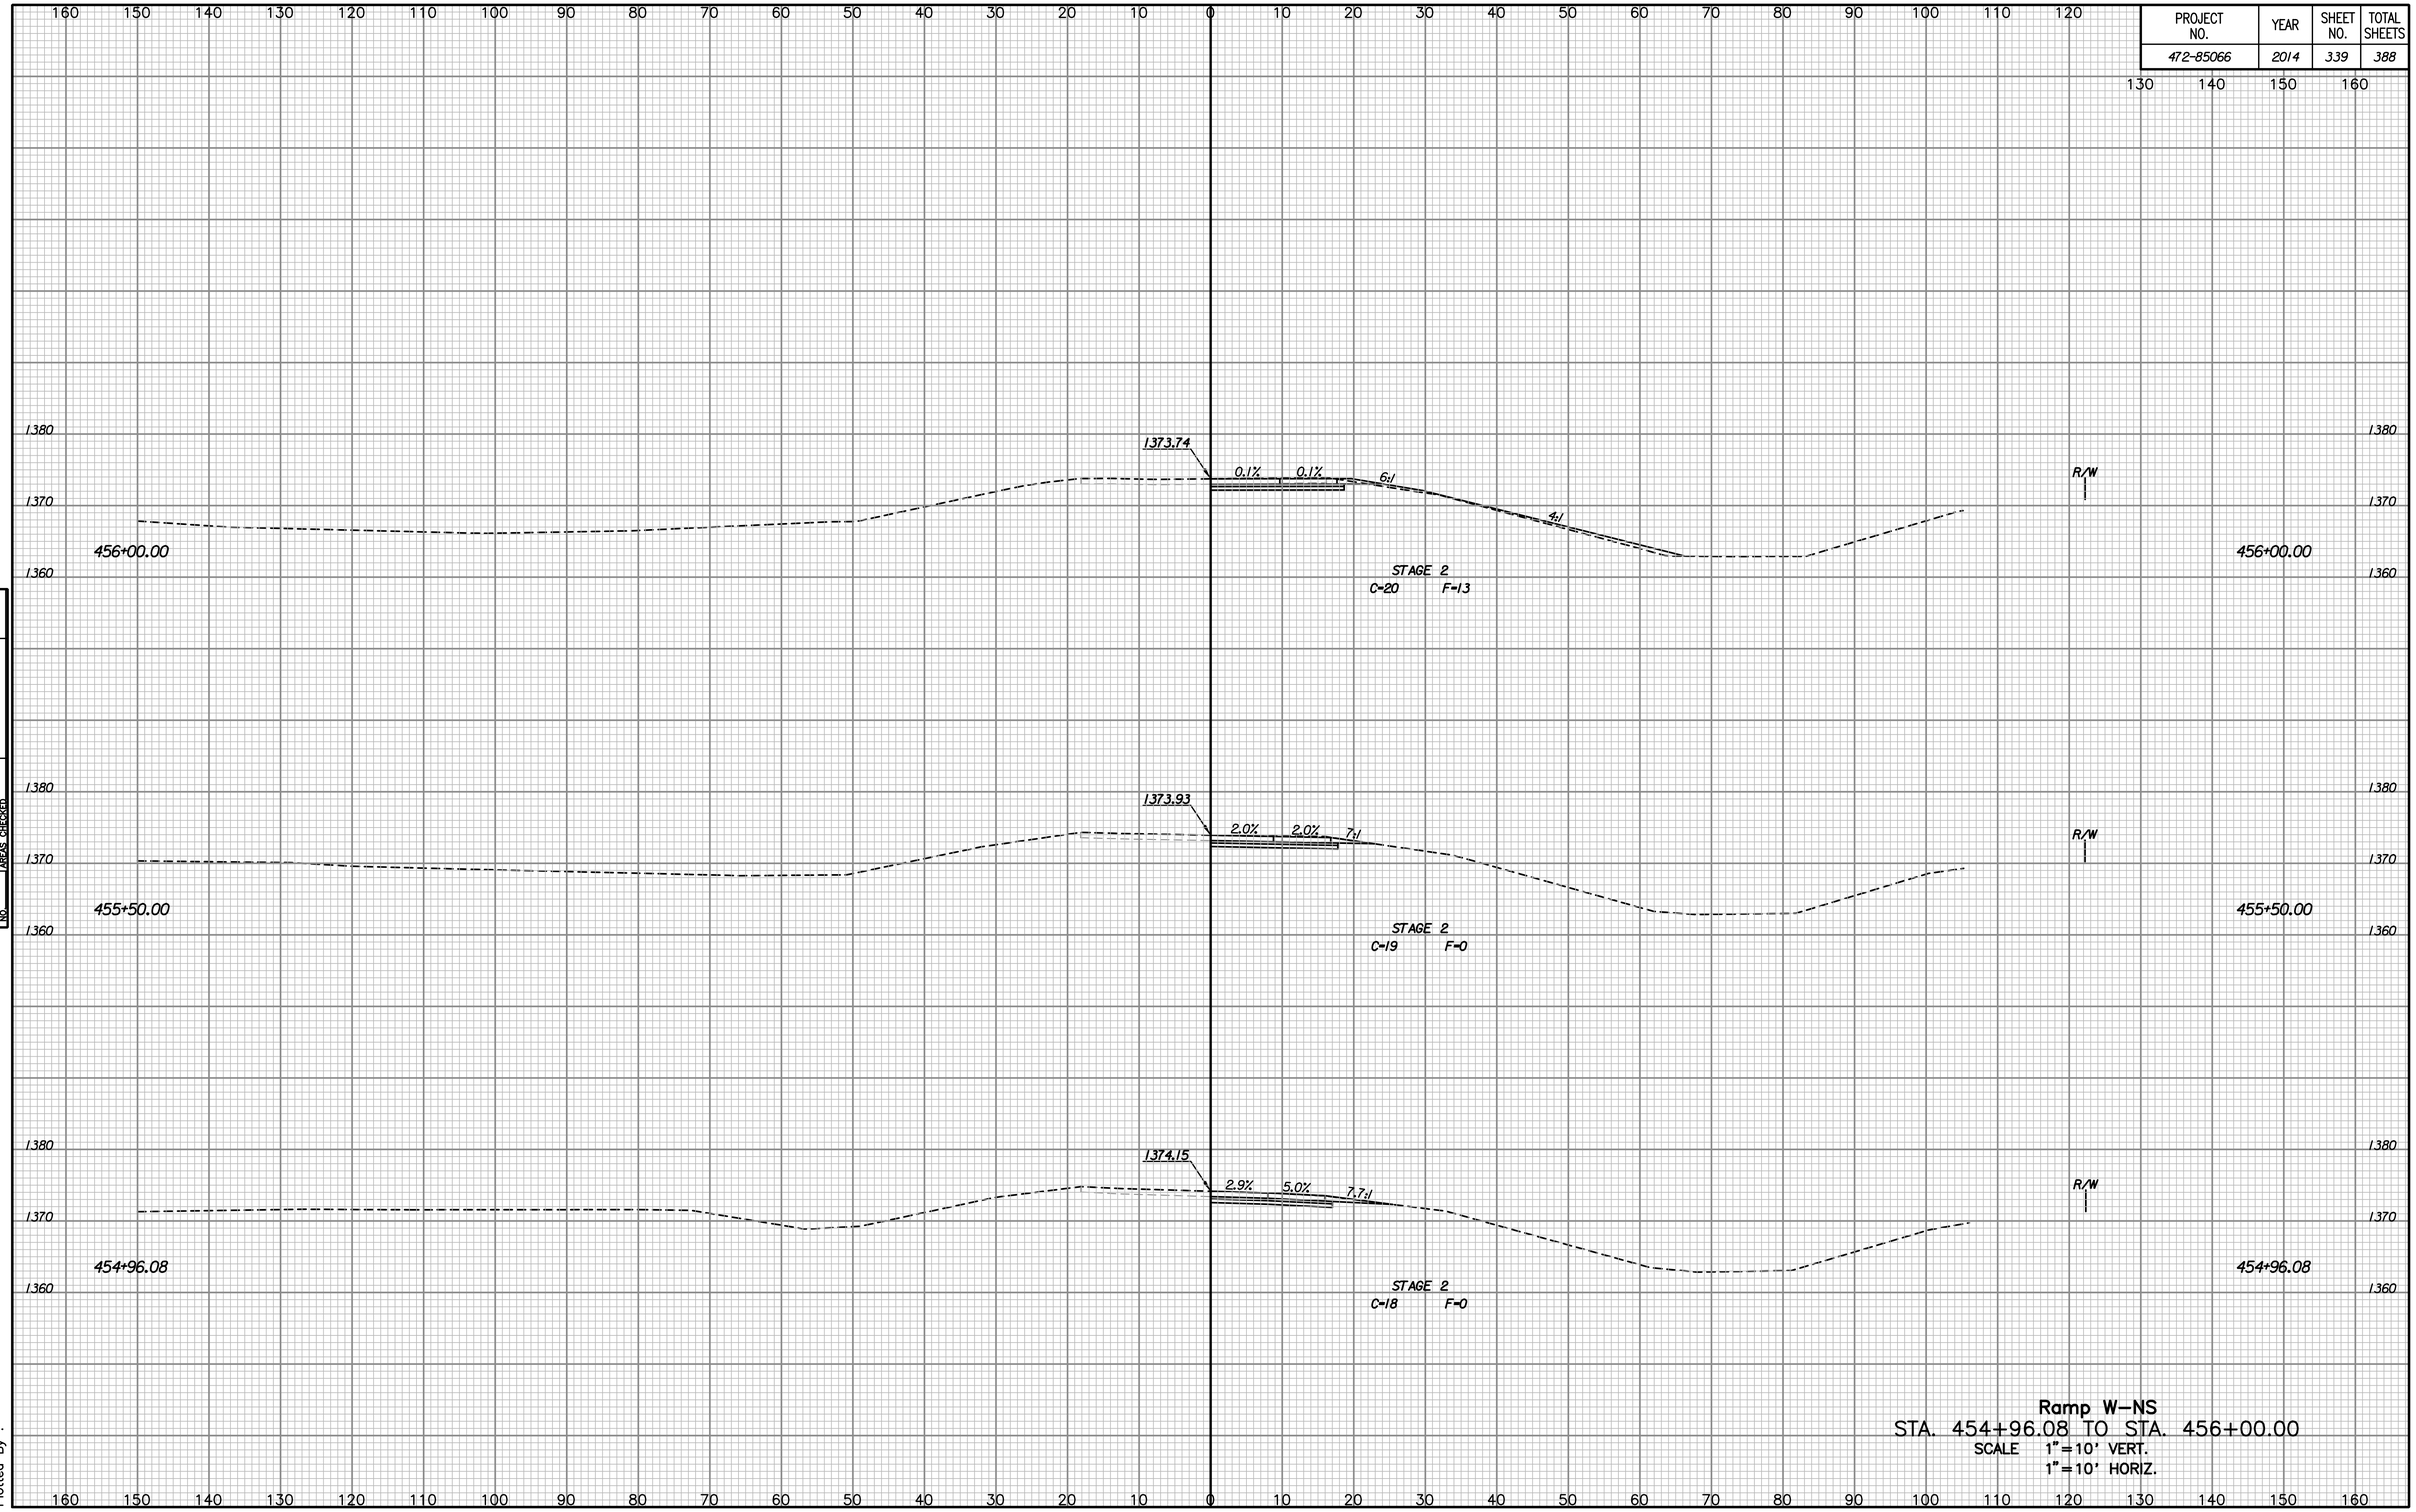

Ramp W-NS

STA. 454+96.08 TO STA. 456+00.00

SCALE 1"=10' VERT.
1"=10' HORIZ.

NO.	NOTE BOOK	TEMPLATE	AREAS	AREAS CHECKED

Drawn By :
Plotted By :