PROJECT NO.	YEAR	SHEET NO.	TOTAL SHEETS
472-85066	2014	344	388

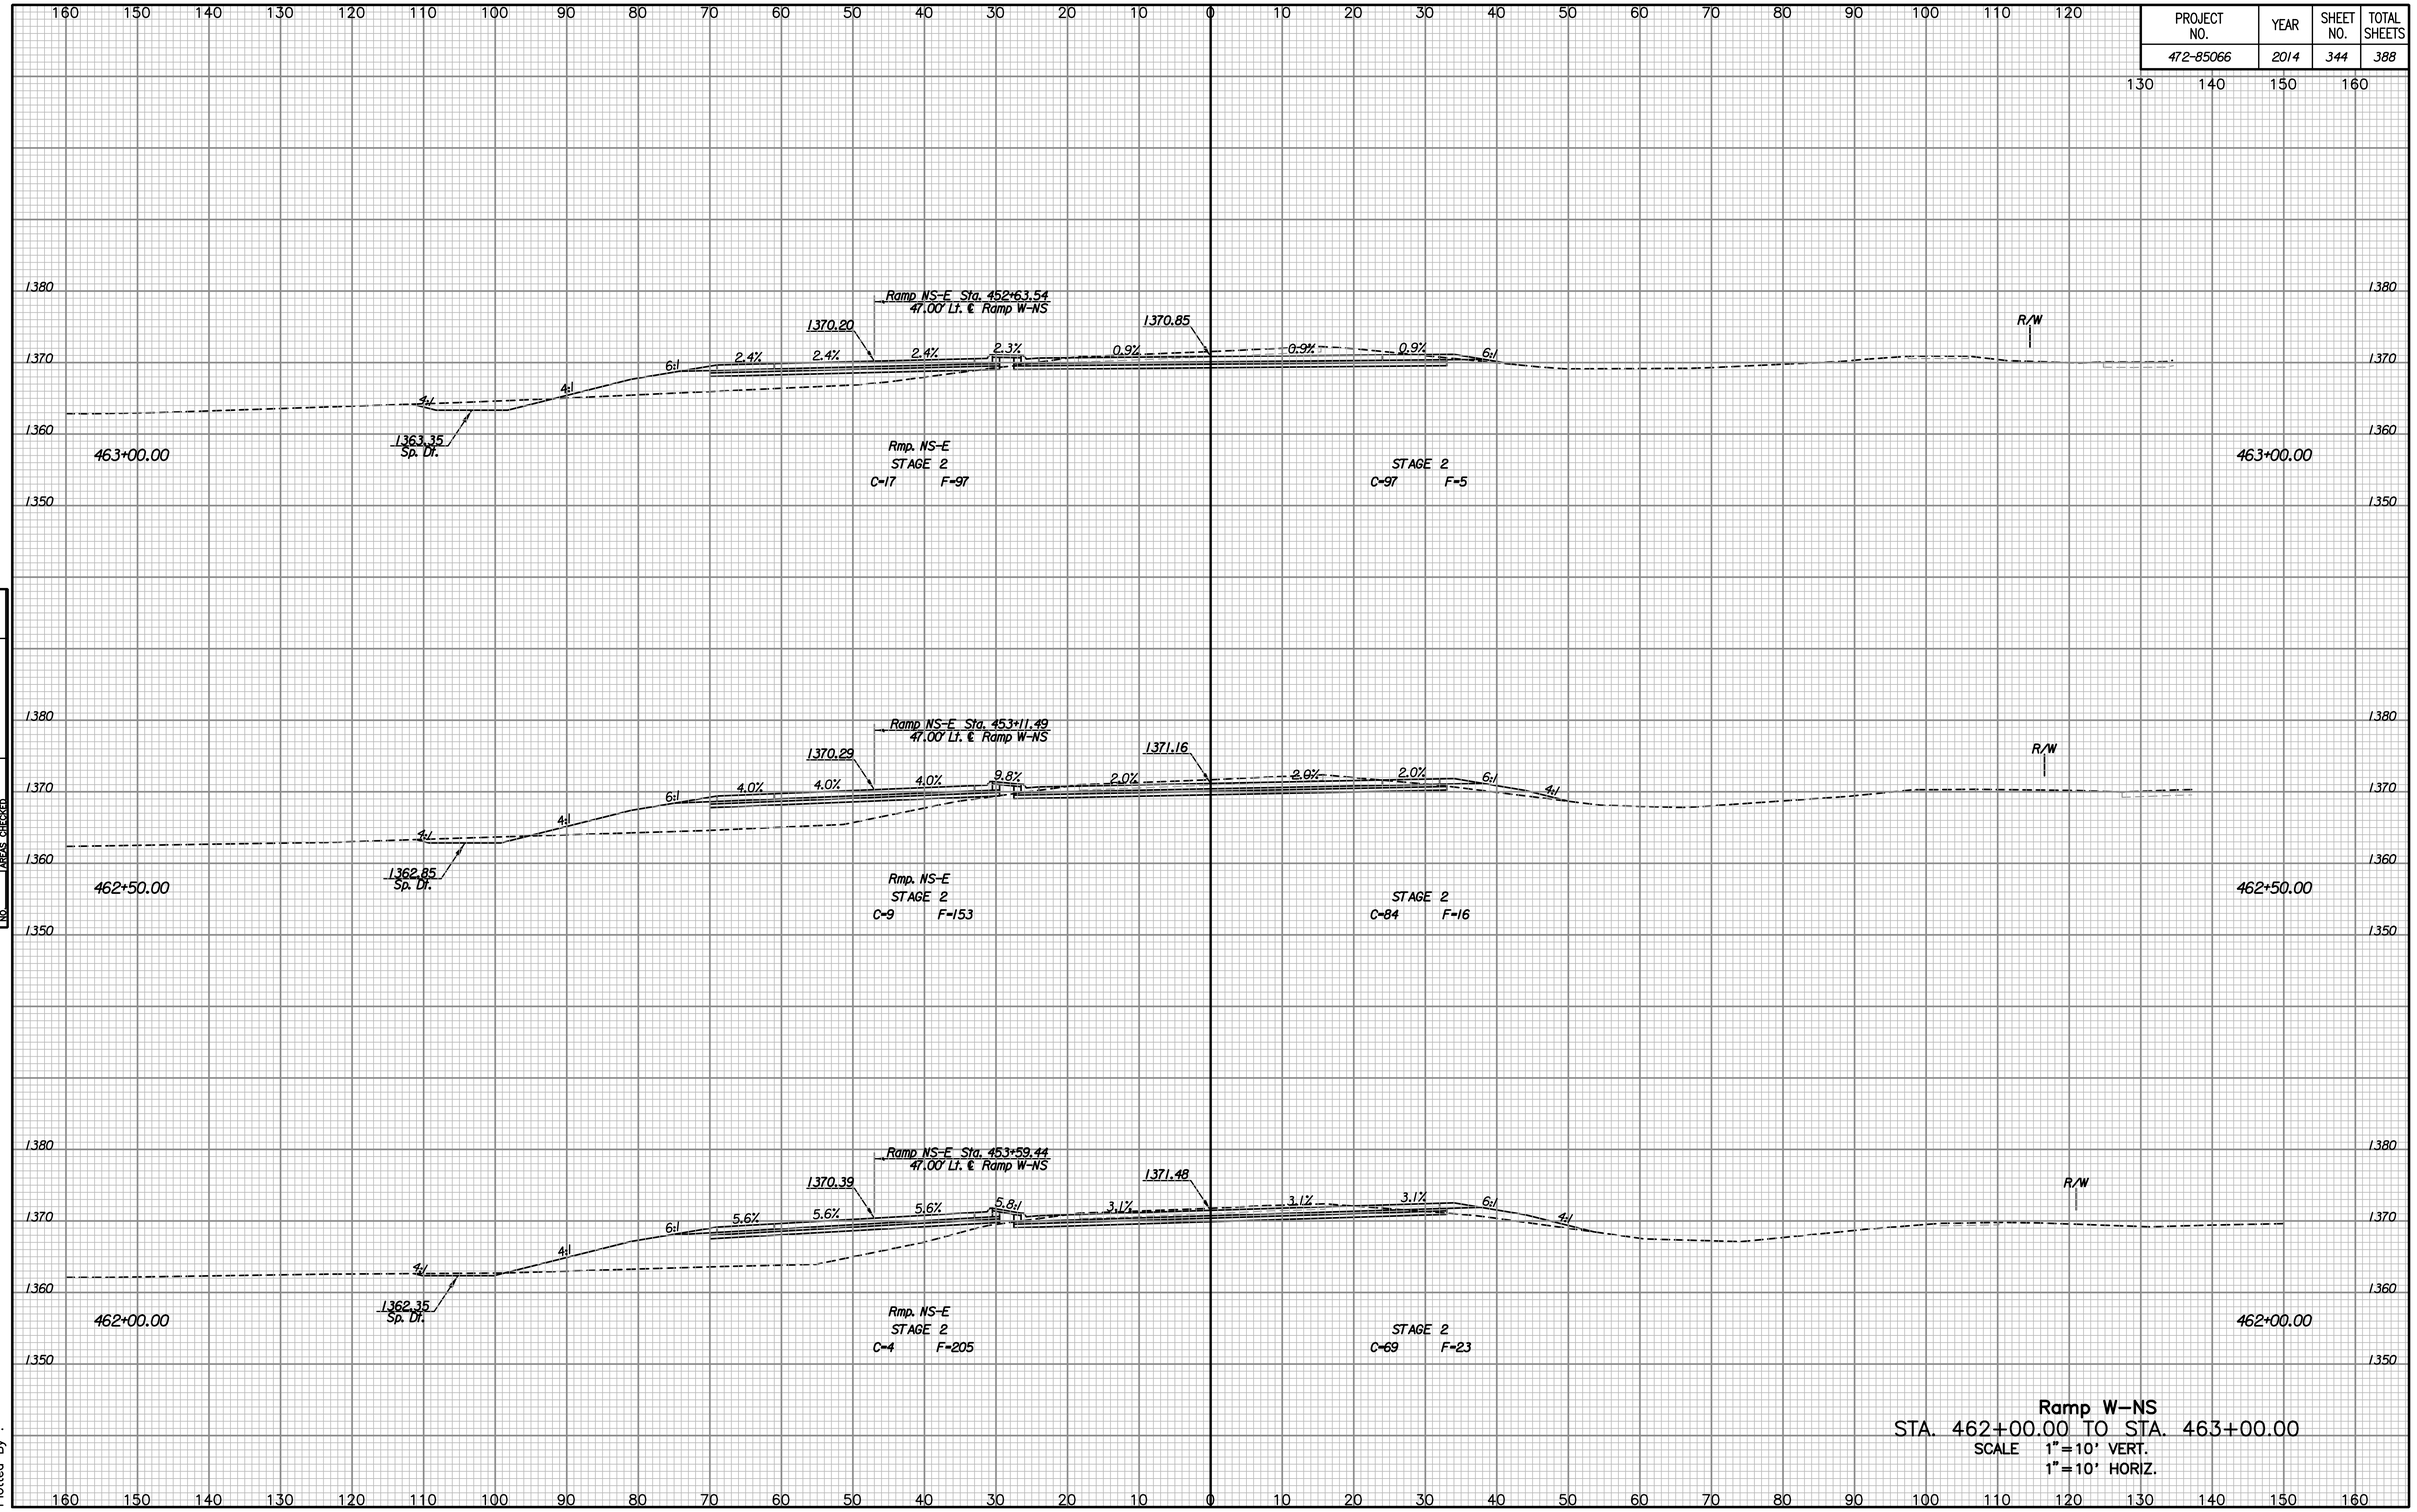

Ramp W-NS
STA. 462+00.00 TO STA. 463+00.00
SCALE 1"=10' VERT.
1"=10' HORIZ.

NO.	NOTE BOOK	TEMPLATE	AREAS	AREAS CHECKED

Drawn By :
Plotted By :