PROJECT NO.	YEAR	SHEET NO.	TOTAL SHEETS
472-85066	2014	349	388

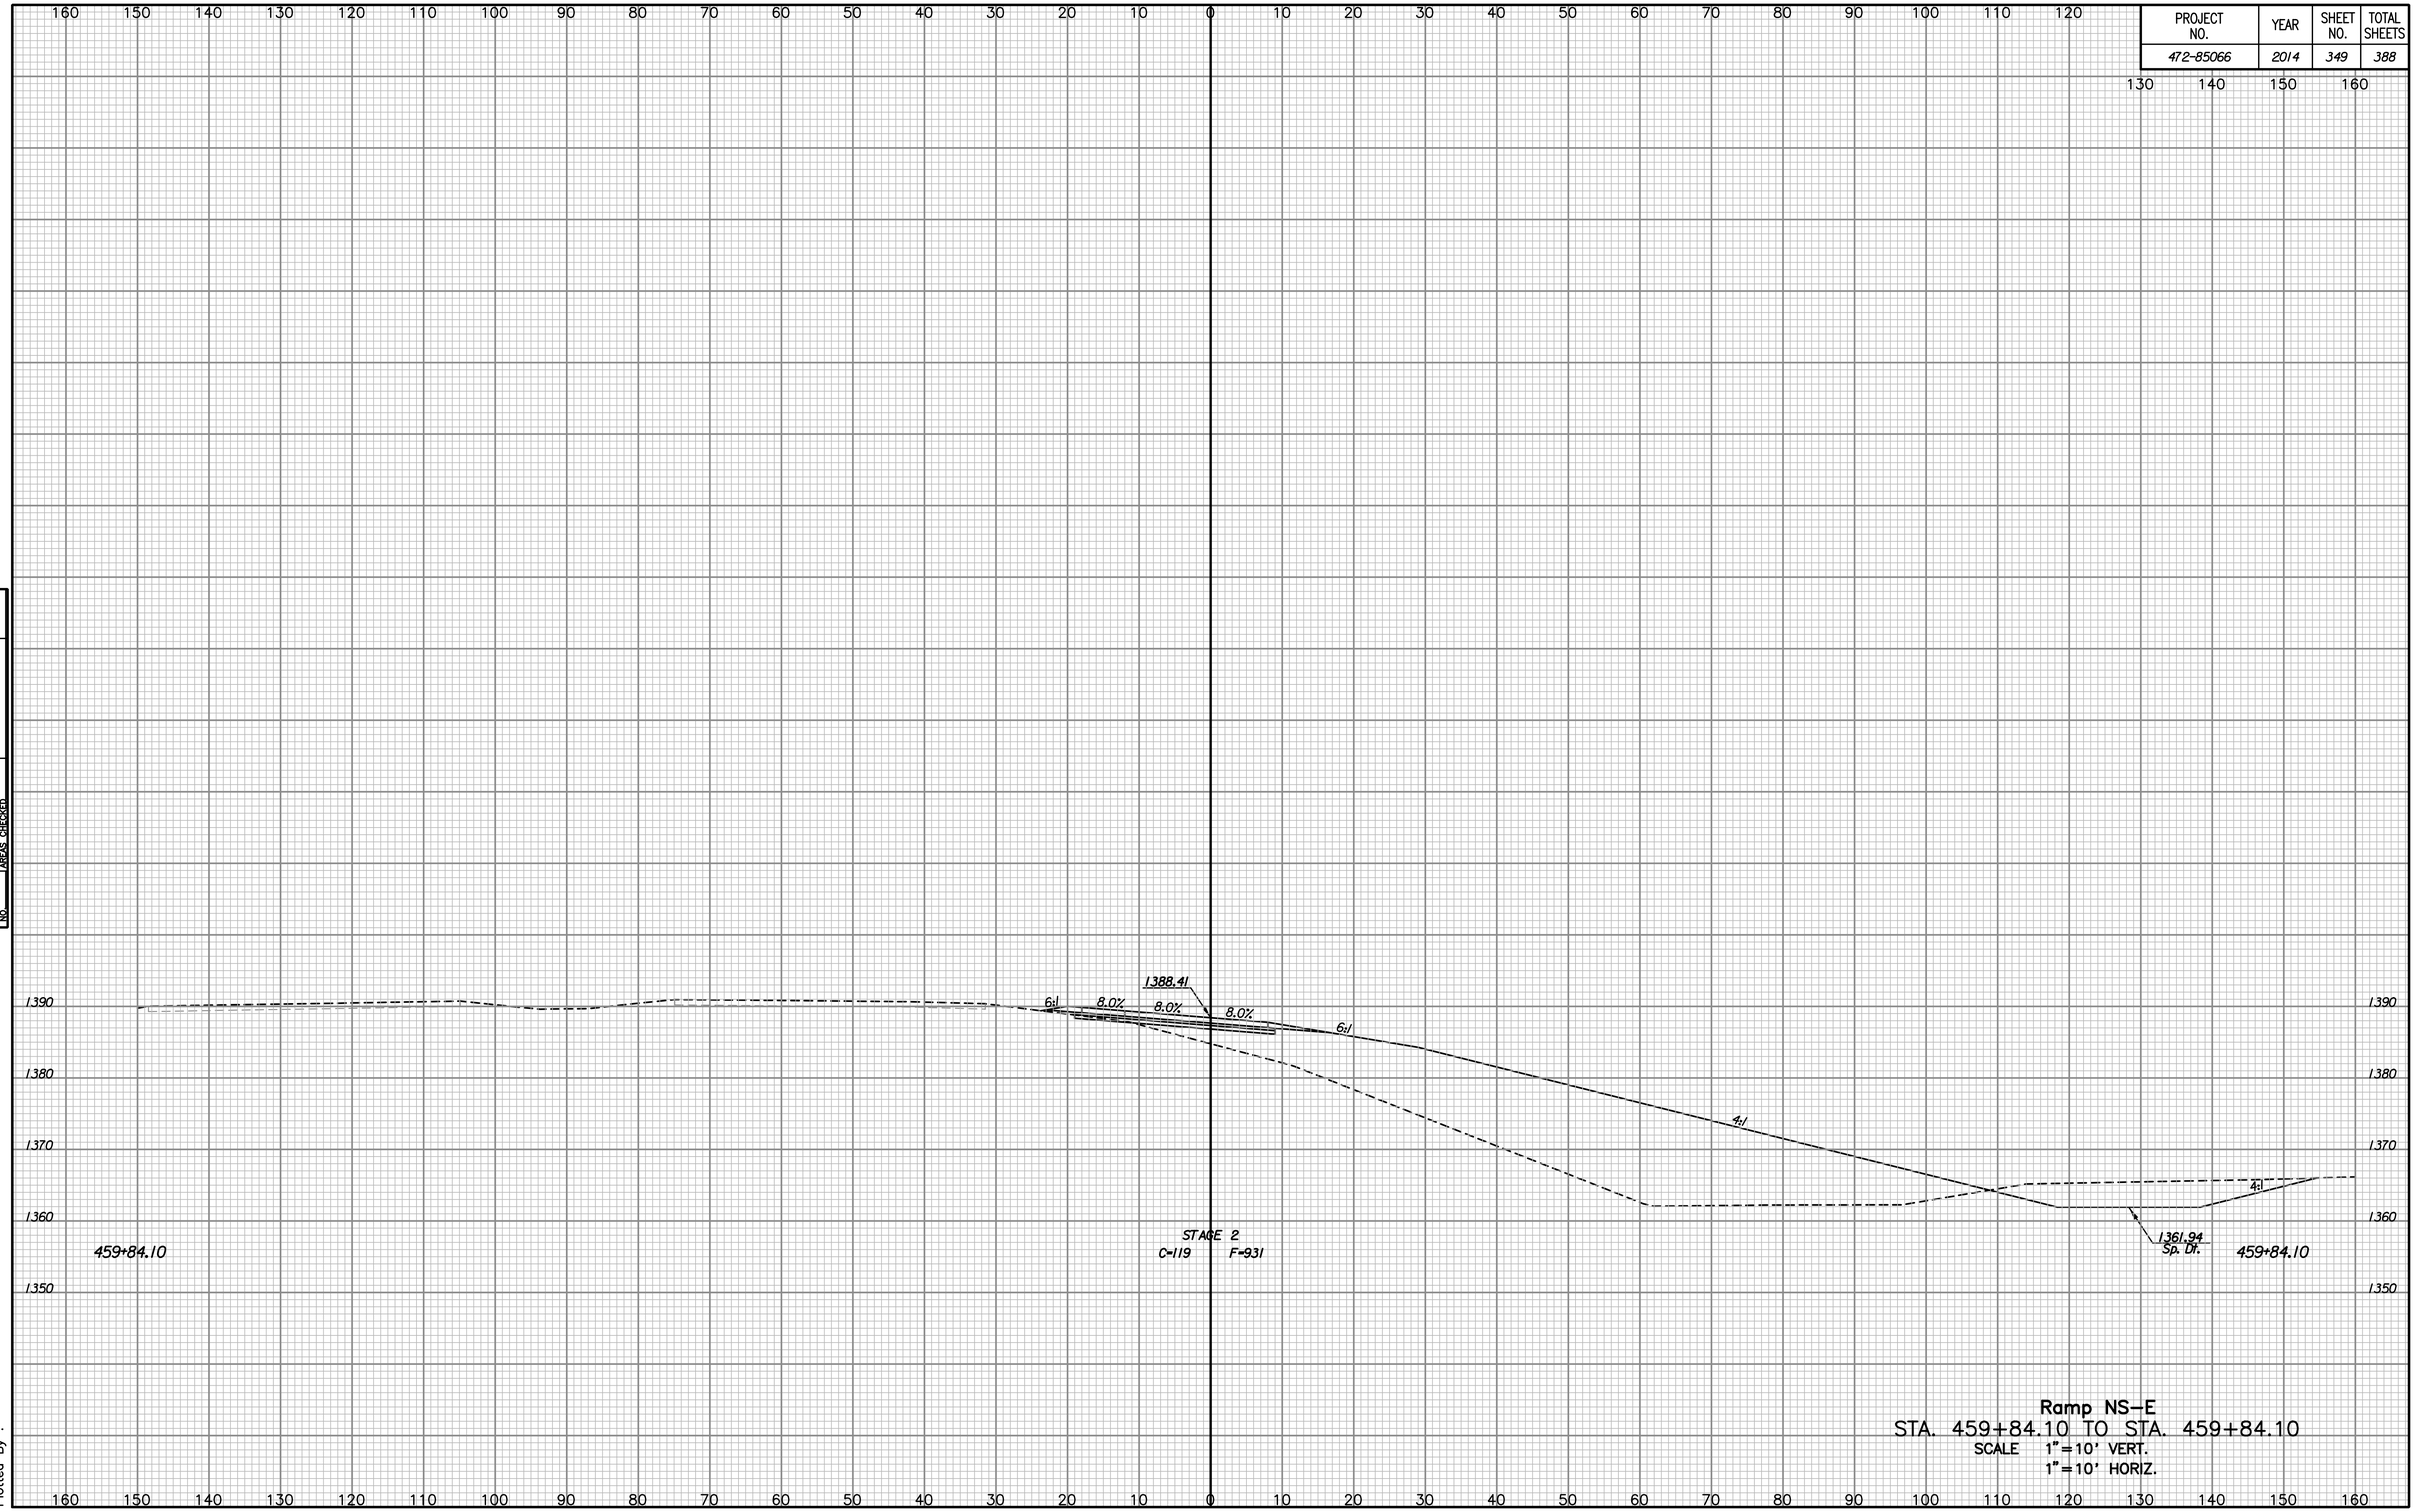

Ramp NS-E
STA. 459+84.10 TO STA. 459+84.10
SCALE 1"=10' VERT.
1"=10' HORIZ.

NOTE BOOK
TEMPLATE
AREAS
AREAS CHECKED
NO.

Drawn By :
Plotted By :