PROJECT NO.	YEAR	SHEET NO.	TOTAL SHEETS
472-85066	2014	350	388

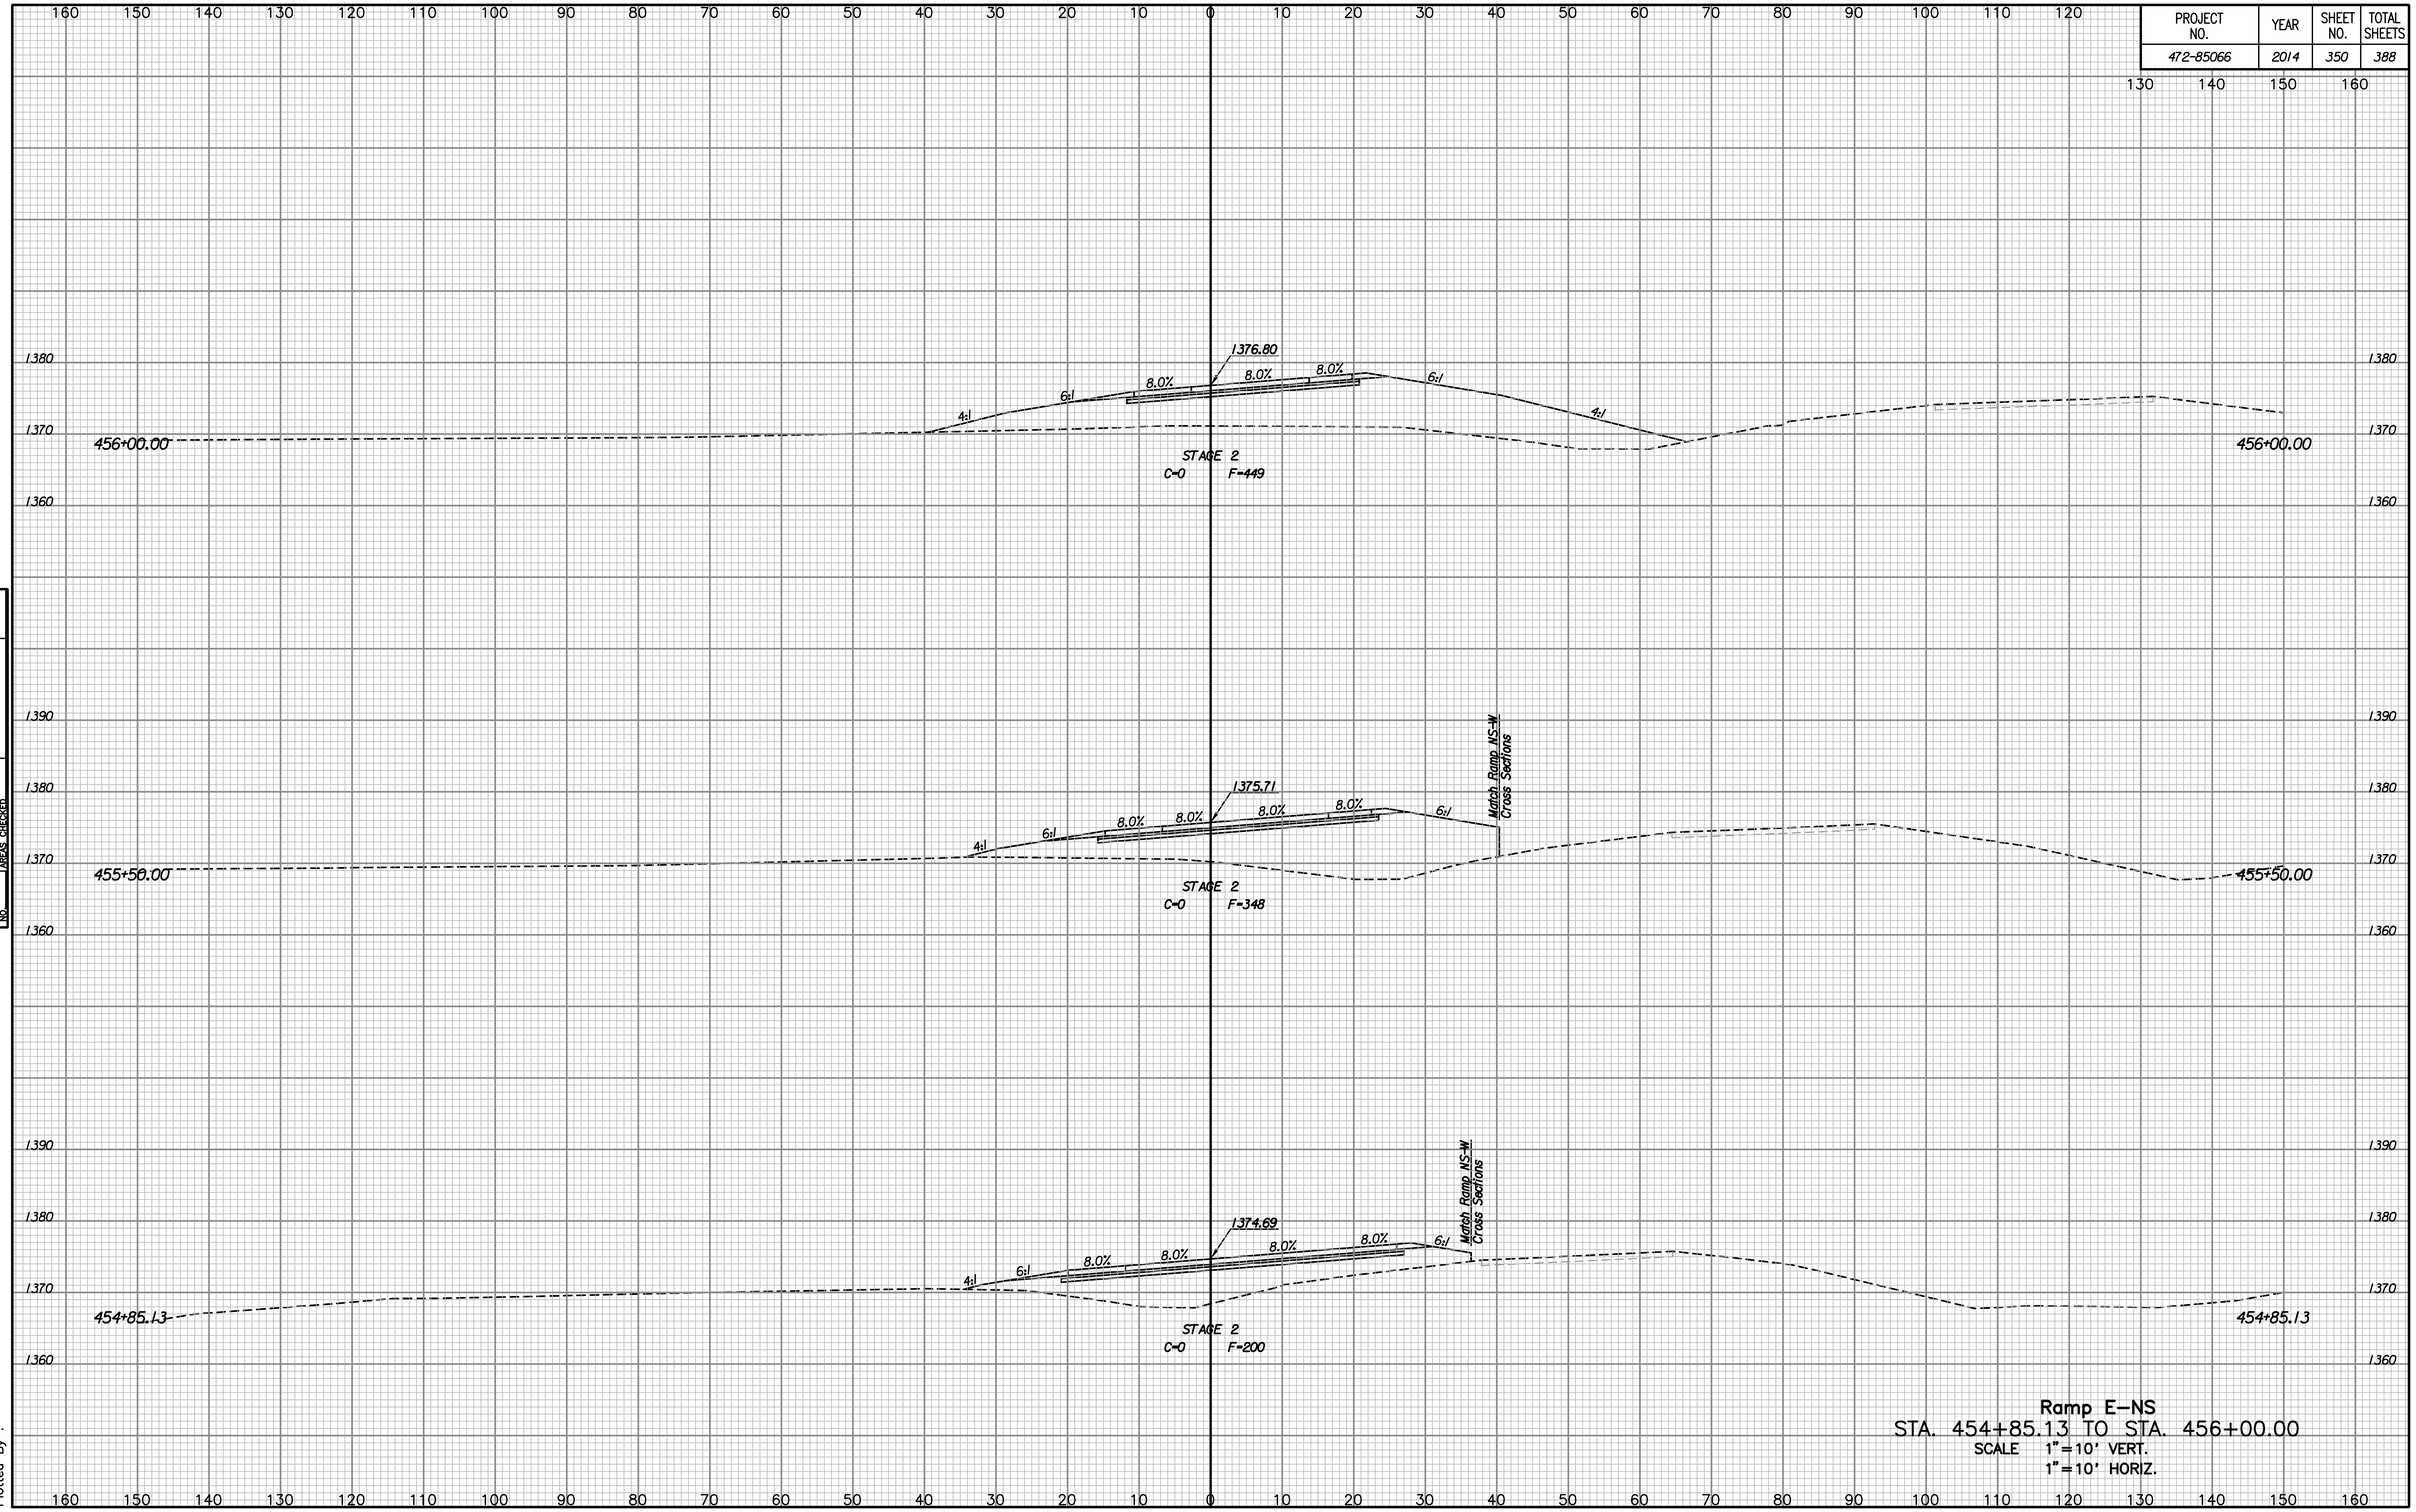

Ramp E-NS
STA. 454+85.13 TO STA. 456+00.00
SCALE 1"=10' VERT.
1"=10' HORIZ.

NOTE BOOK
TEMPLATE
AREAS
AREAS CHECKED
NO.

Drawn By :
Plotted By :