PROJECT NO.	YEAR	SHEET NO.	TOTAL SHEETS
472-85066	2014	361	388

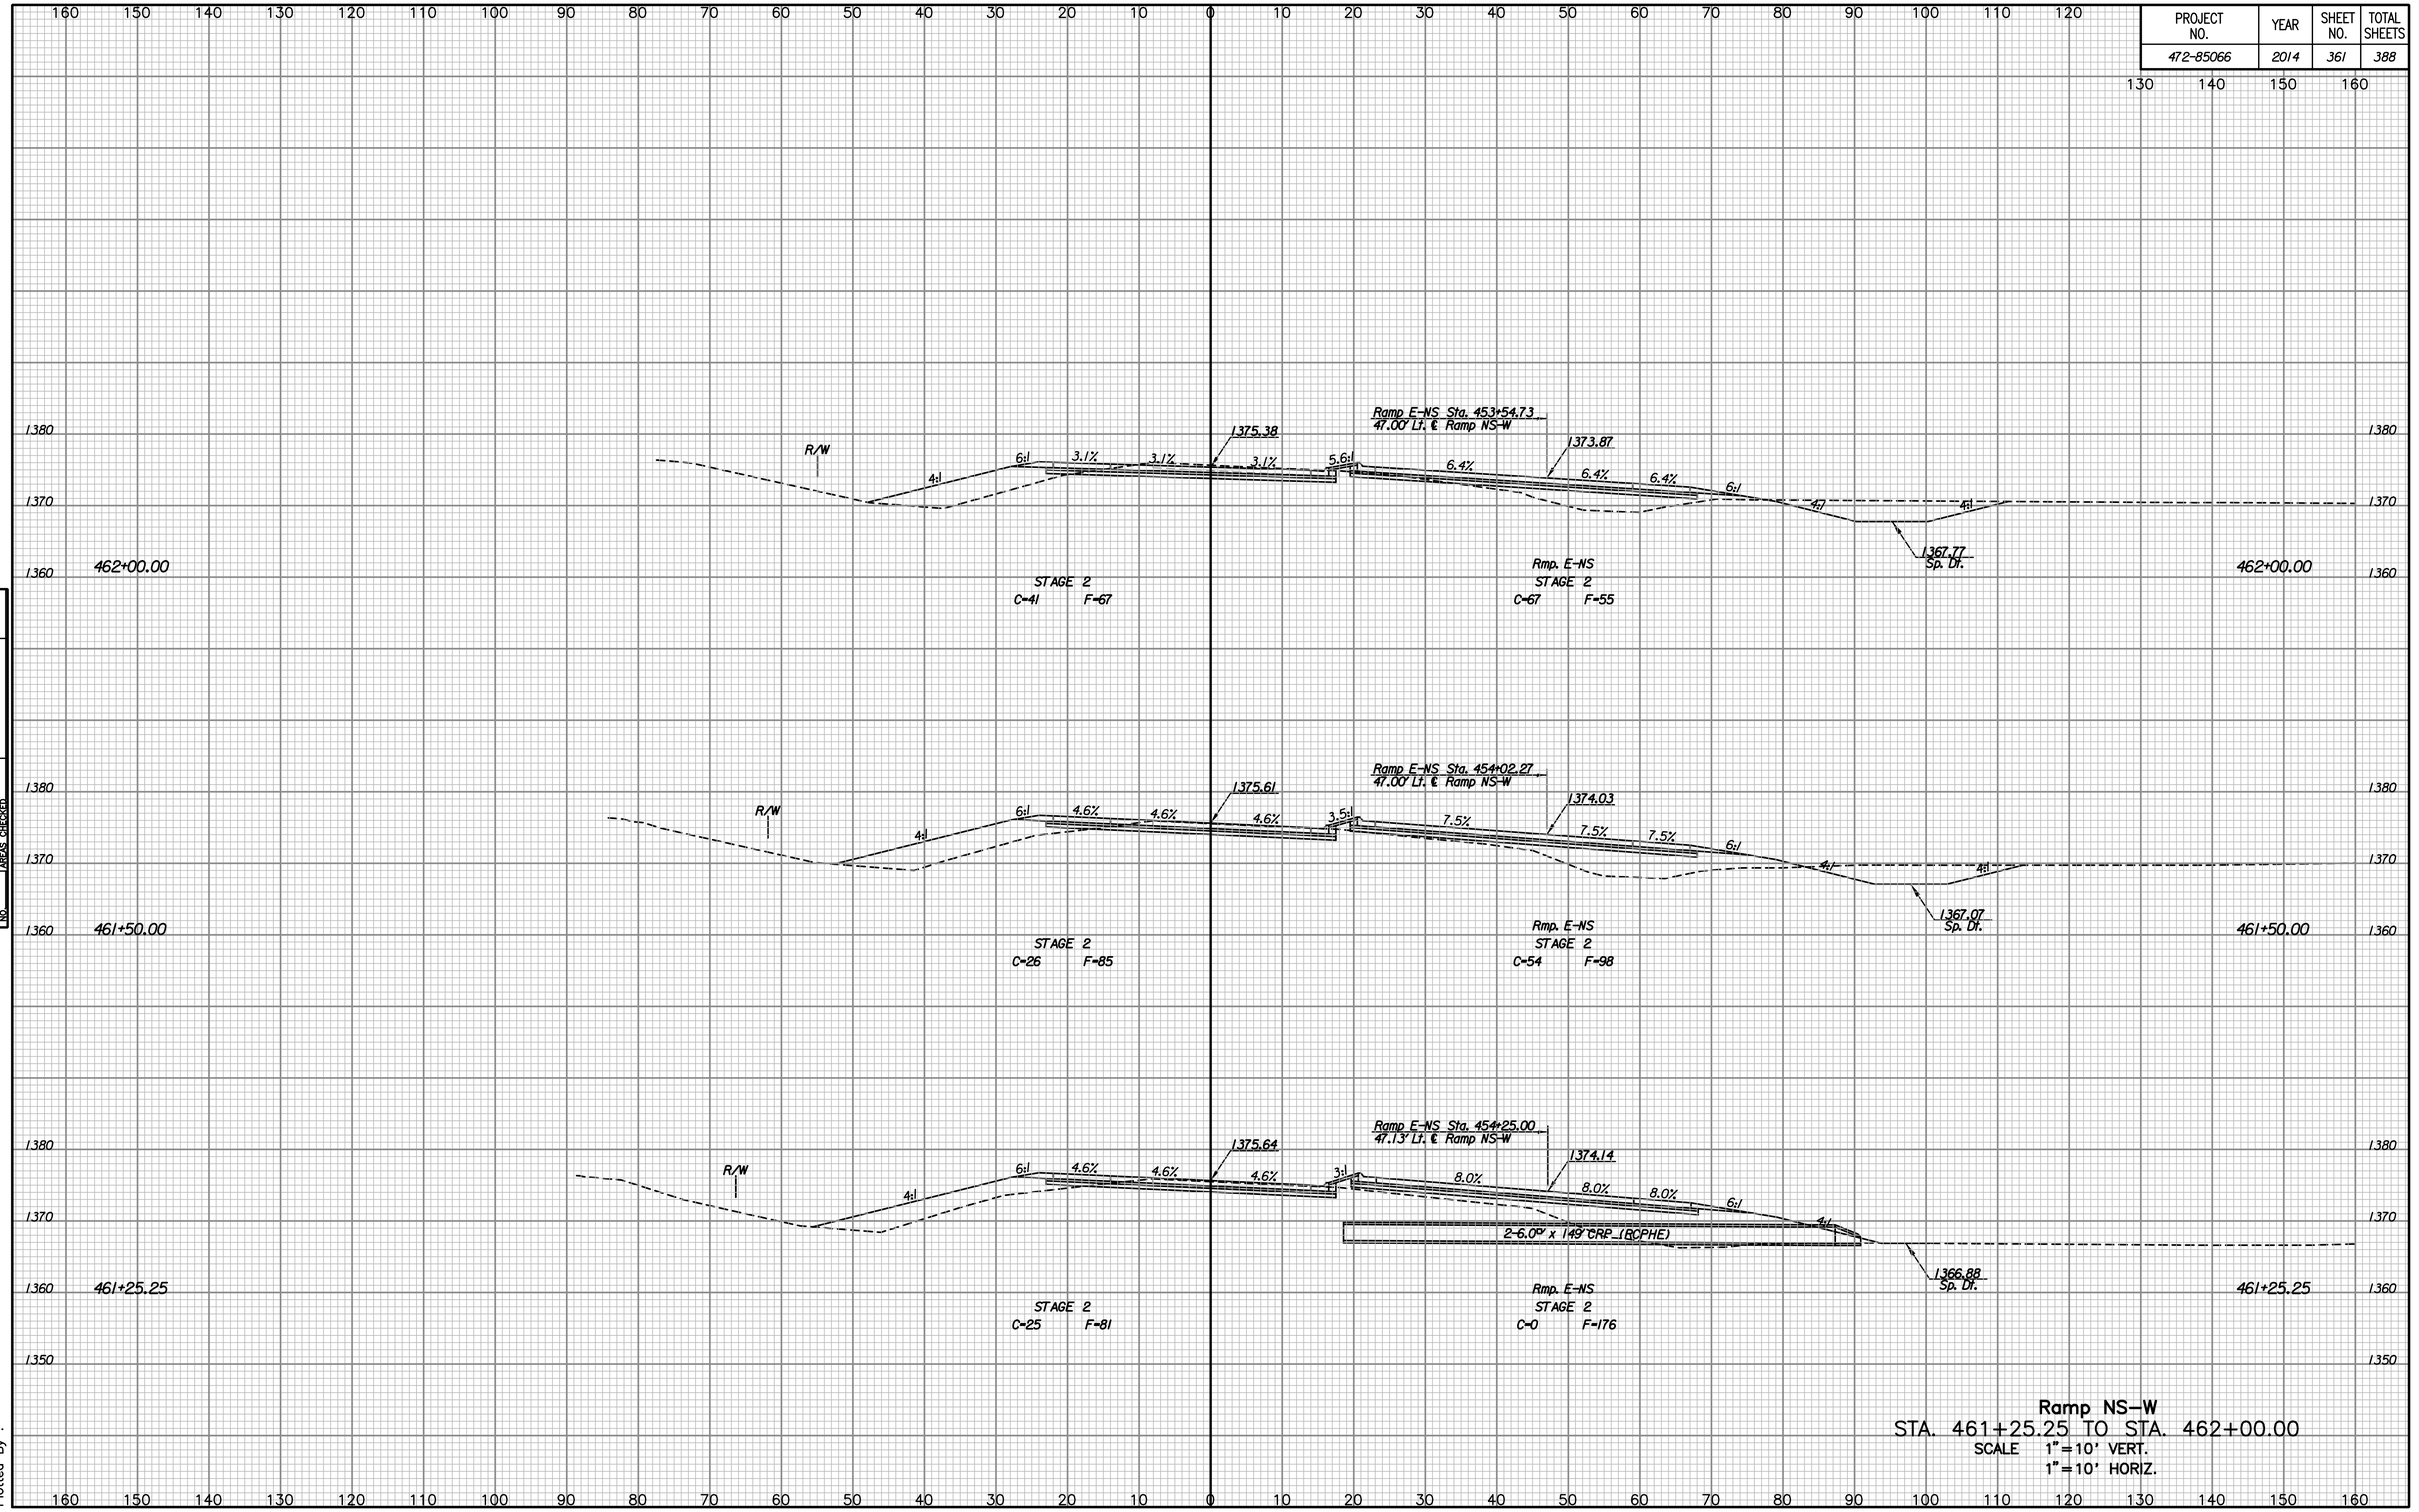

NOTE BOOK TEMPLATE
NO. AREAS AREAS CHECKED

Drawn By :
Plotted By :

Ramp NS-W

STA. 461+25.25 TO STA. 462+00.00

SCALE 1"=10' VERT.
1"=10' HORIZ.