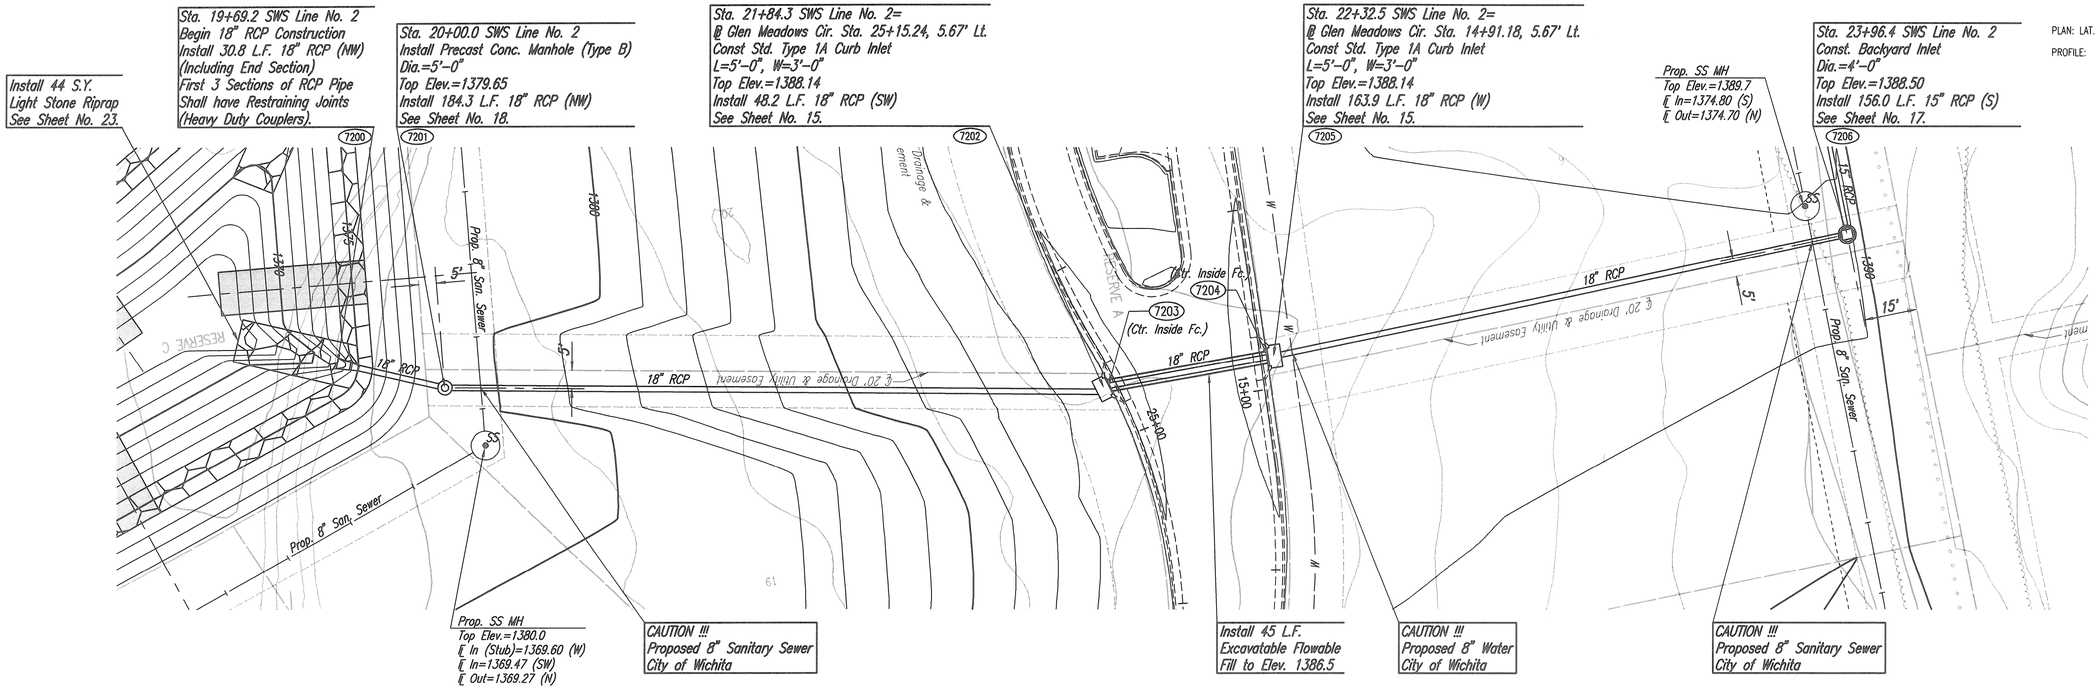

SCALE:

PLAN: LAT. & LONG. 0 20 40

PROFILE: HORIZ. SAME AS ABOVE

VERT. 0 5

COORDINATE LIST		
POINT	NORTH	EAST
7200	386,510.1094	2,371,877.8522
7201	386,522.3588	2,371,849.6095
7202	386,556.8082	2,371,668.5869
7203	386,556.3883	2,371,667.1470
7204	386,556.9504	2,371,621.8859
7205	386,557.0151	2,371,620.3873
7206	386,554.2056	2,371,456.5460

(7200) = COORDINATE POINT NO.

SEE SHEET NO. 4 FOR PLAT COORDINATES

BENJAMIN M. MABRY LICENSED 20923 KANSAS PROFESSIONAL ENGINEER 1/29/14

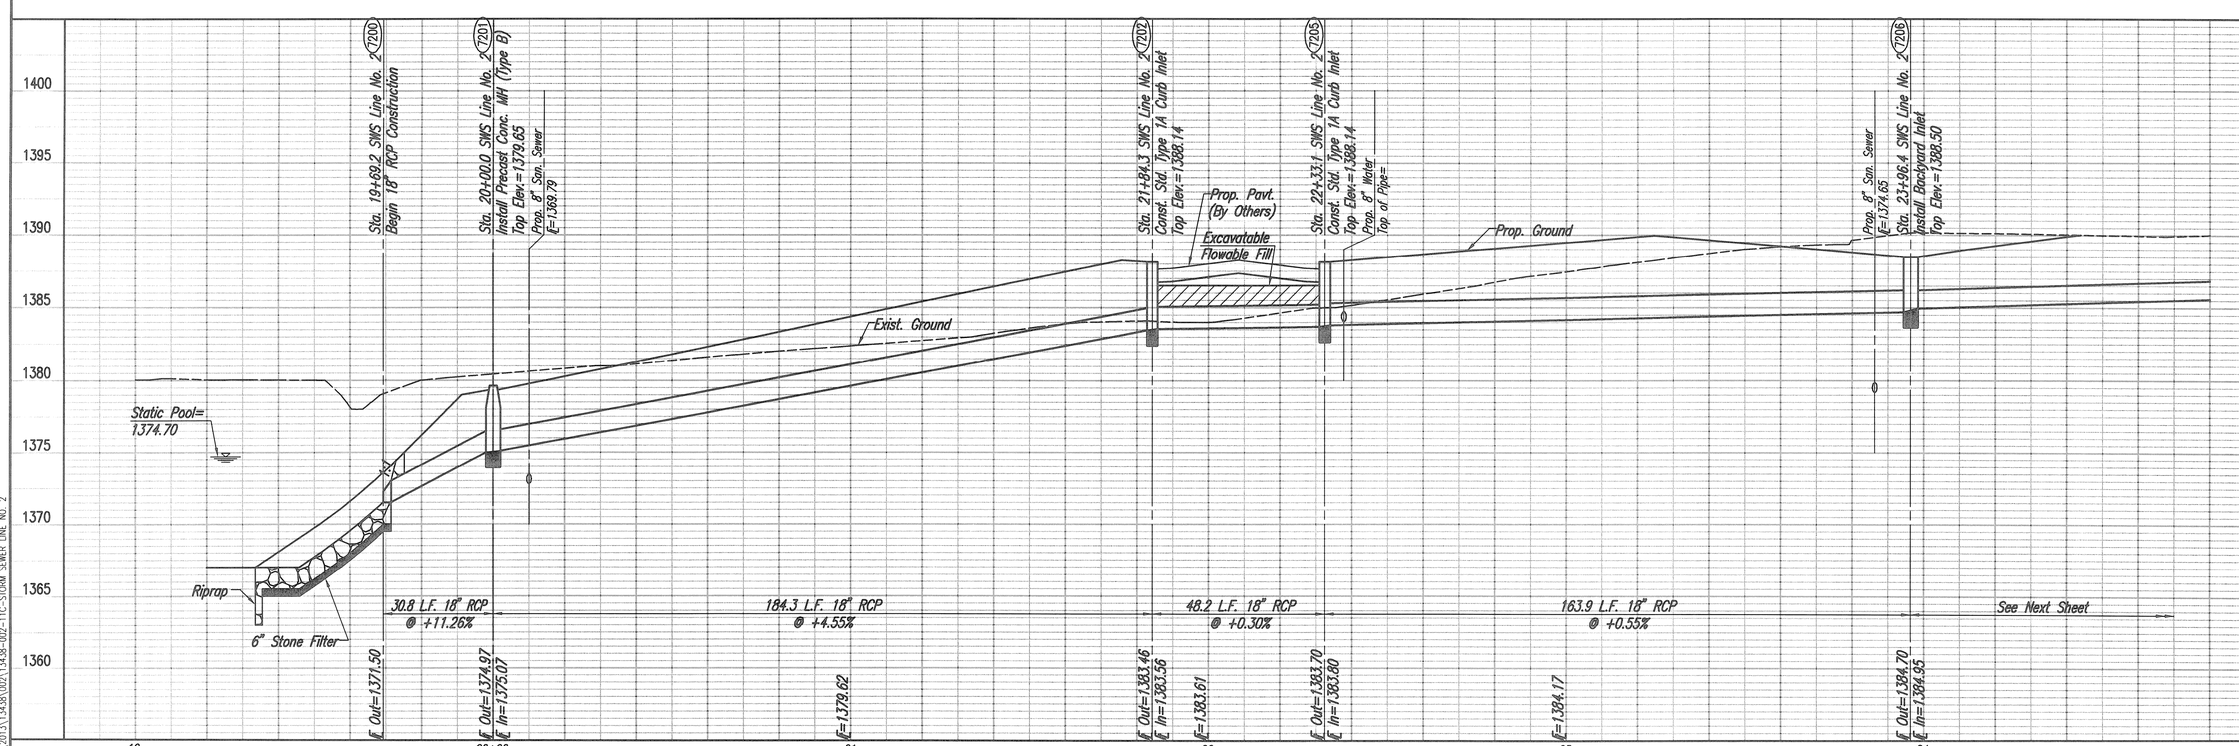

GLEN MEADOWS 2ND ADDITION
STORM WATER DRAIN NO. 359

STORM SEWER LINE NO. 2

GARY JANZEN, P.E. – CITY ENGINEER
CITY OF WICHITA PROJECT NO. 468-84634

PEC PROFESSIONAL ENGINEERING CONSULTANTS, P.A.
303 SOUTH TOPEKA WICHITA, KS 67202
316-262-2691 www.pec1.com

Job No. 35-13438-002
Date September 2013
Designed By BMM
Drawn By BJS

Sheet 11 of 28

PLAN CHECKED CHECKED BY DATE

PROFILE CHECKED CHECKED BY DATE

Saved 01-24-2014 4:53:19 PM by BJS
Plot Scale 1:1 01-28-2014 4:36:57 PM by BJS
Q:\2013\13438\002\13438-002-11C-STORM SEWER LINE NO. 2