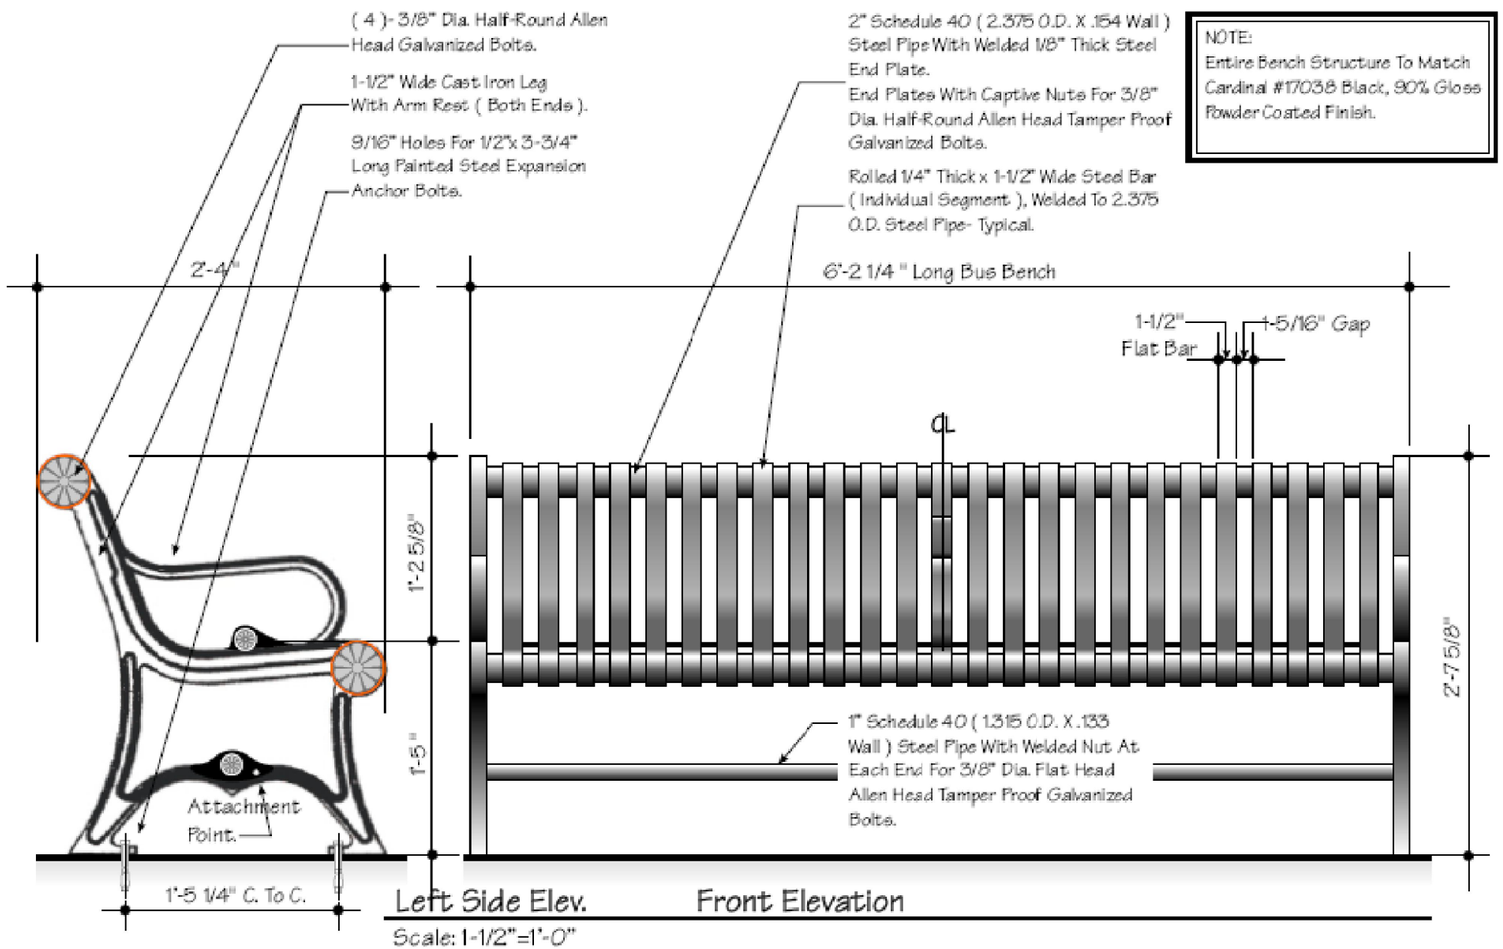


NOTE:
Entire Bench Structure To Match Cardinal #17038 Black, 90% Gloss Powder Coated Finish.

MATERIAL LEGEND

NOTE:
Powder Coated All Expose Surfaces To Prevent Galvanic Corrosion.

MATERIAL FINISH- Paint

ⓐ	Cardinal #17038 Black, 90% Gloss Powder Coated Finish.
ⓑ	Cardinal #C061-W8120 White Texture Powder Coated Finish.
ⓒ	XXX
ⓓ	XXX
ⓔ	XXX
ⓕ	XXX
ⓖ	XXX

MATERIAL FINISH- Acrylic

ⓐ	XXX
ⓑ	XXX
ⓒ	XXX
ⓓ	XXX
○	XXX
○	XXX
○	XXX
○	XXX

MATERIAL FINISH- Vinyl

ⓐ	XXX
ⓑ	XXX
ⓒ	XXX
ⓓ	XXX
ⓔ	XXX
ⓕ	XXX
ⓖ	XXX
ⓗ	XXX

PROJECT NAME:	Wichita Transit Benches
ADDRESS	777 E. WaterMark
CITY /STATE:	Wichita, KS
TELEPHONE	-
FAX NUMBER:	-
DRAWING #s	
SCALE:	As Noted
DRAWN BY:	AC
DESIGN DATE:	6/2/05
SALES PERSON:	Theresa Roth

APPROVAL	DATE
CLIENT	
SALES	
CAD DESIGN	
PRODUCTION	
INSTALLATION	

△	DATE	BY	REVISION
1			
-	-	-	-
-	-	-	-
-	-	-	-
-	-	-	-

WALL NOTES

SEAT NOTES

SHEET 2 OF 3

ATTACHMENT C
FREESTANDING BENCH
SUPPLEMENTAL DETAILS

CITY ENGINEER
JAMES L. ARMOUR, P.E., L.S.

PROJECT NUMBER	OCA NUMBER	DATE
XXX-XXXXX	XXXXXX	MM/YY

CITY ENGINEER'S OFFICE
CITY HALL – SEVENTH FLOOR
455 NORTH MAIN STREET
WICHITA, KANSAS 67202-1620
(316) 268-4501
(316) 268-4114 Fax

DESIGN	DRAWN
N/A	N/A

SHEET C–3