REED'S COVE ADDITION
STORM WATER SEWER #592
PROJ. NO. 468-83571

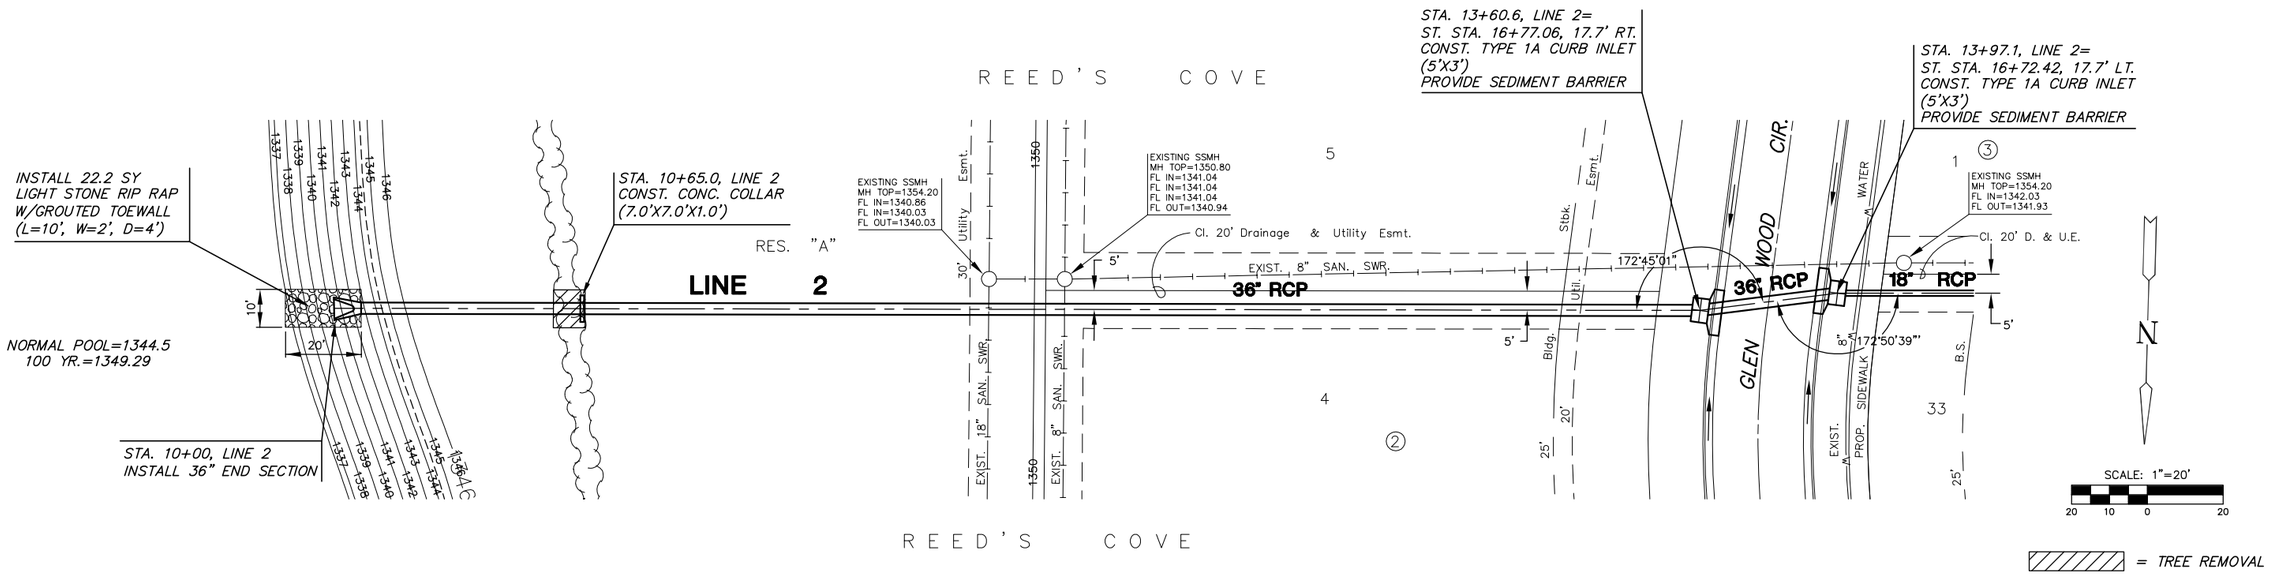

PLAN LINE 2

SCALE: 1"=20'

PROFILE LINE 2

SCALE: HORIZ. 1"=20'
SCALE: VERT. 1"=5'

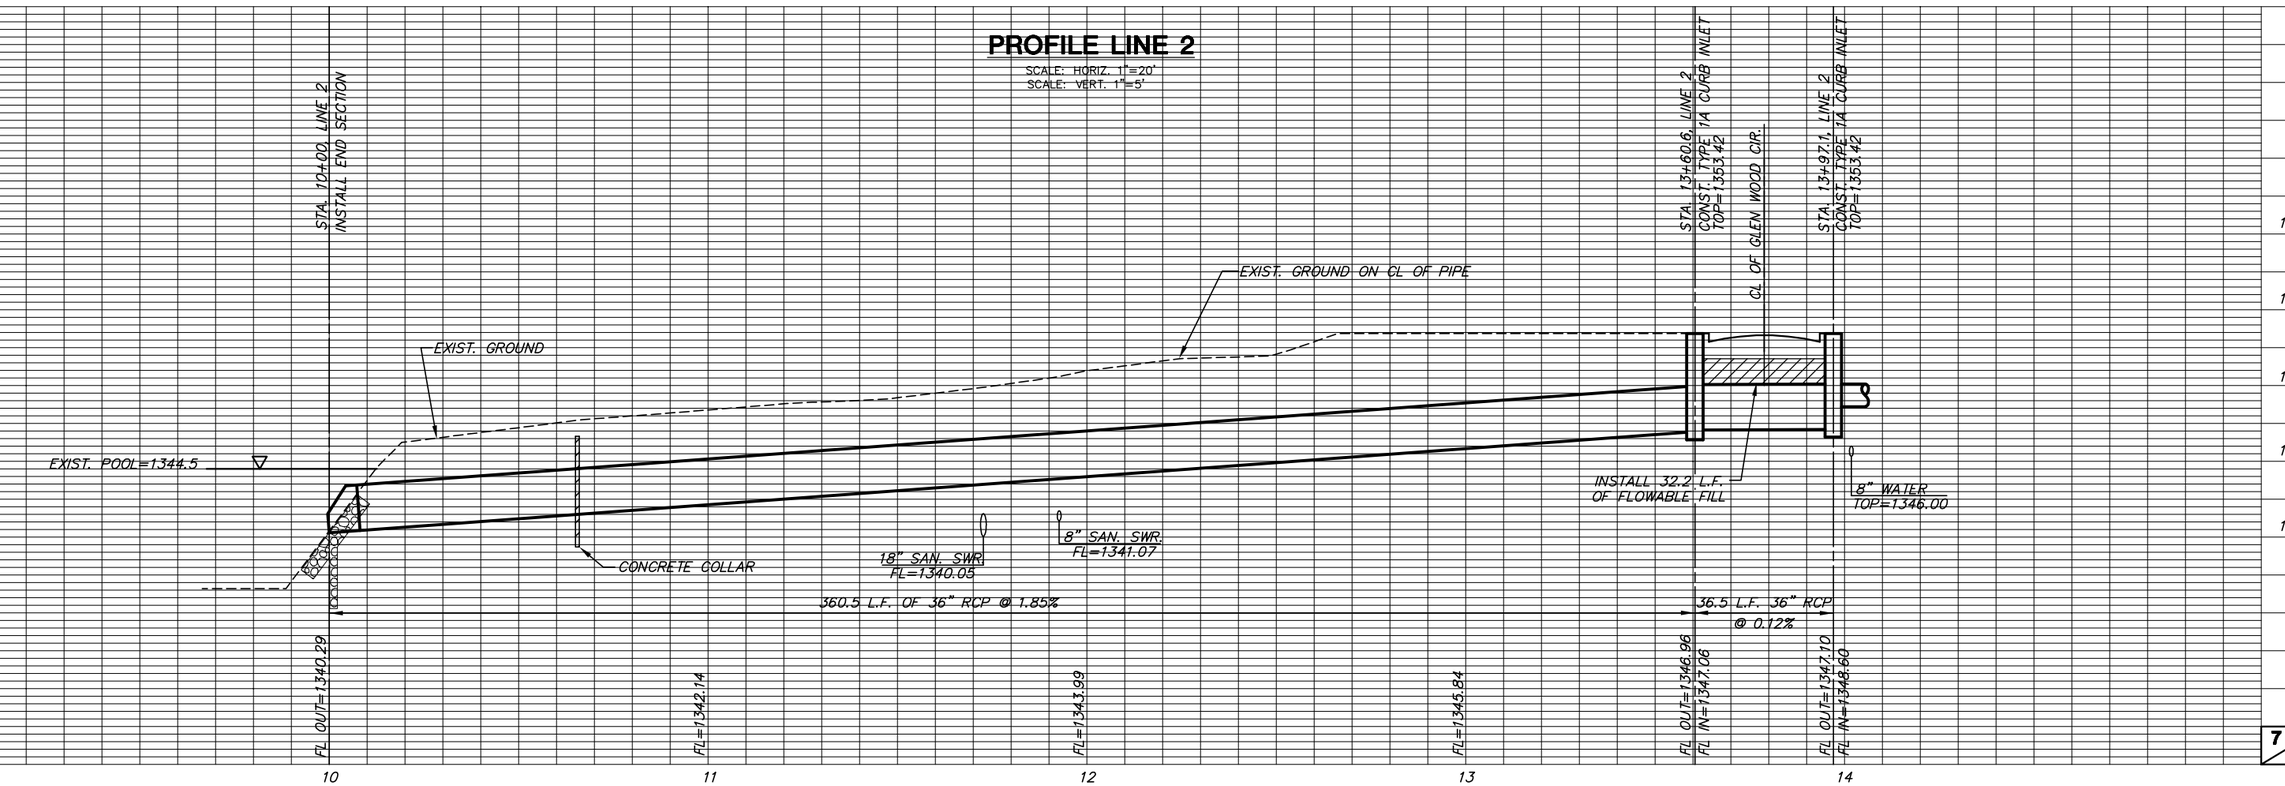

H: \CIVIL\02121\DWG\SWS\PH2\02121_D3