PLOTTED: Monday, March 17, 2014 @ 01:41PM

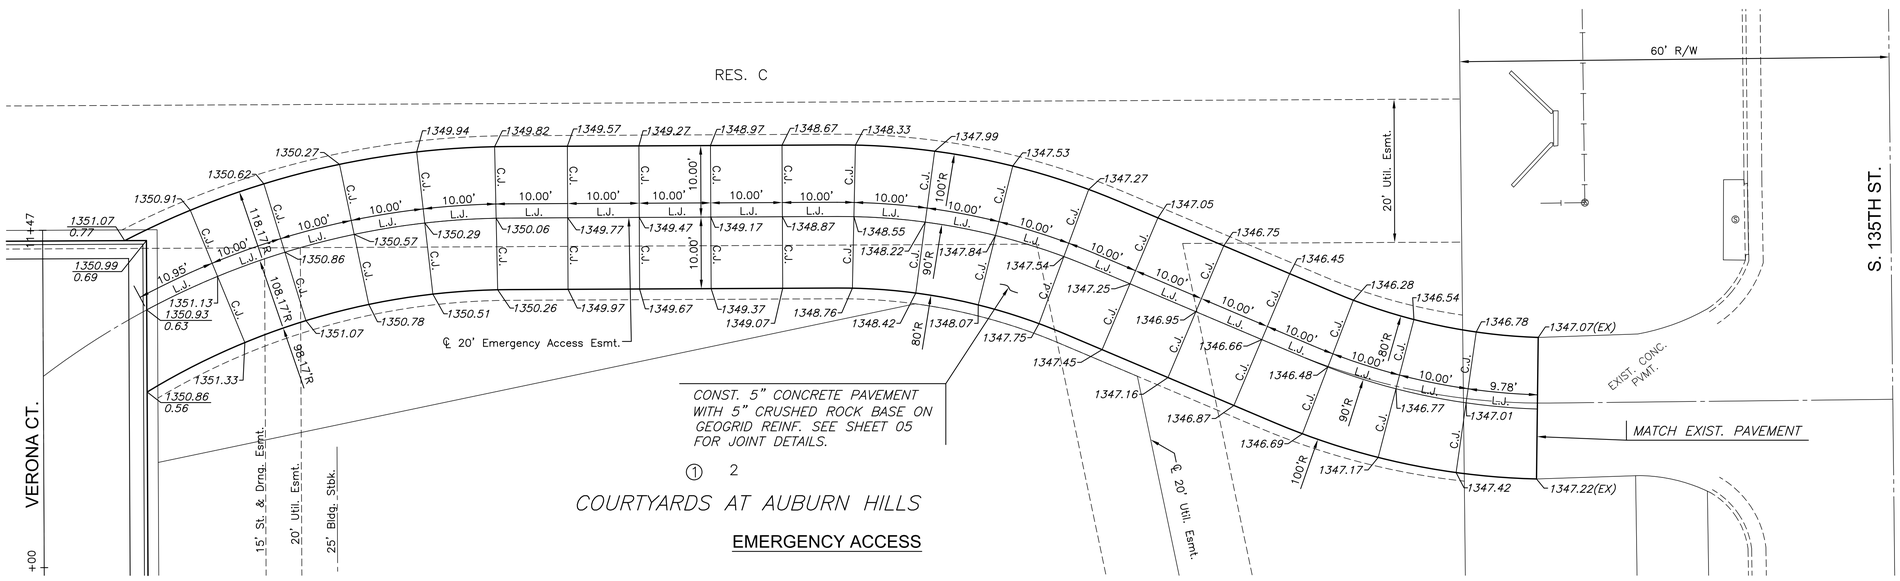

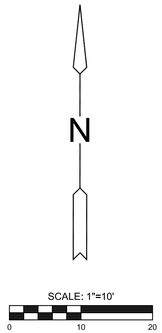

LEGEND

- VALLEY GUTTER FLOW LOCATION
- 1351.50 / 0.95 — BACK OF CURB ELEVATION / FLOWLINE ELEVATION
- 1347.01 — SPOT ELEVATION

SEE SHEET 05 FOR VALLEY GUTTER DETAILS

MKEC
Wichita, KS • 316-684-9600

PAVING & INCIDENTAL DRAINAGE FOR

COURTYARDS AT AUBURN HILLS

PHASE 1

©2013
MKEC Engineering
All Rights Reserved
www.mkec.com
These drawings and their contents, including, but not limited to, all concepts, designs, & ideas are the exclusive property of MKEC Engineering (MKEC), and may not be used or reproduced in any way without the express consent of MKEC.

EMERGENCY ACCESS DETAILS

PROJECT NO.	472-85128
DATE	MAR. 2014
SCALE	1"=10'

DESIGNED	DRAWN	CHECKED
SPE	WNJ	JTC

NO.	REVISION	DATE

SHEET NO.

18 OF 52

J:\PROJECTS\2013\3101\0292_PERFECTION_COURTYARDS_AT_AUBURN\CIVIL\CAD\PAV\PHASE 1\1292EP09.DWG