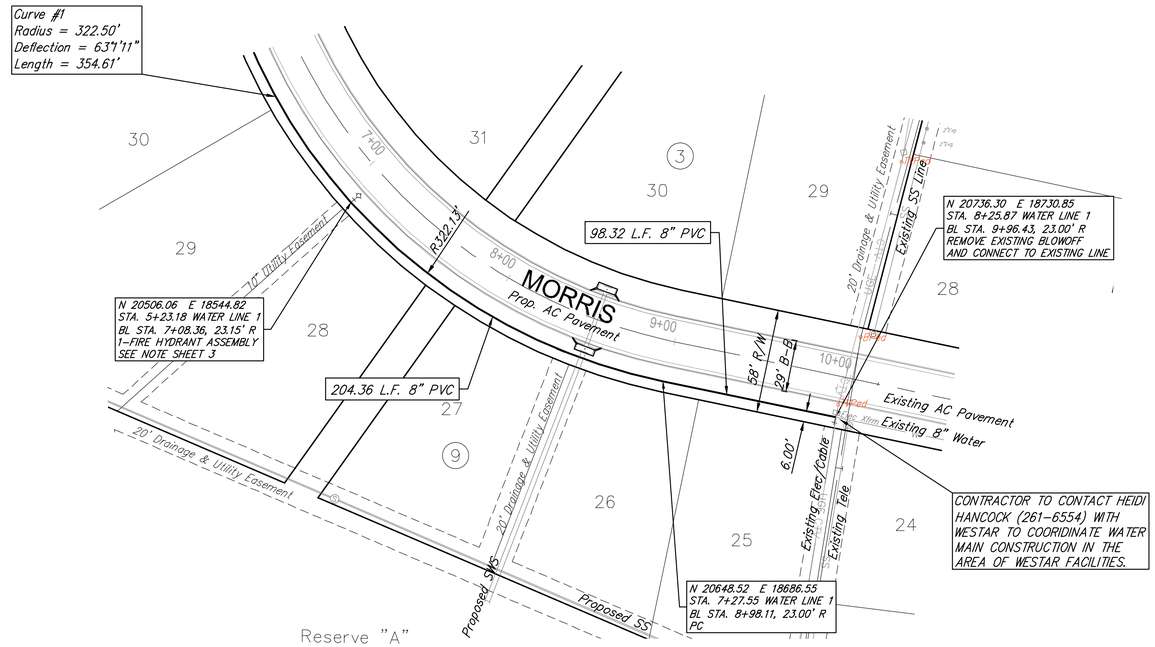

CLEAR CREEK 2ND ADD.

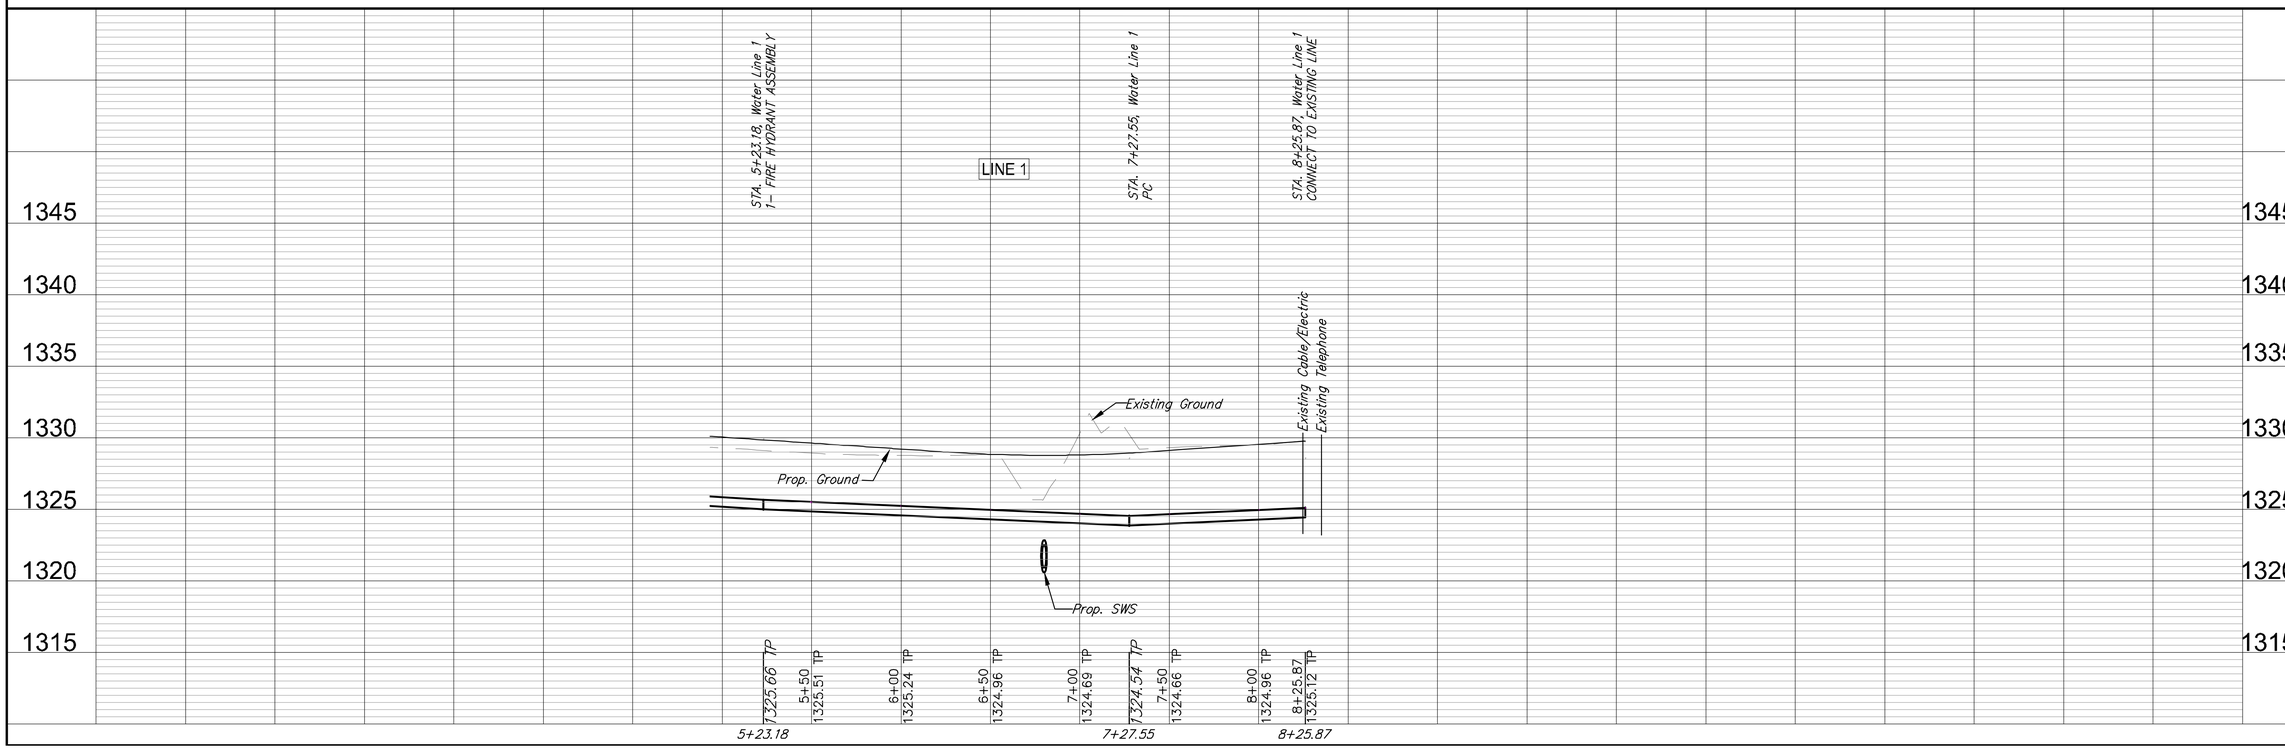

40' 0 40'

ERIC JOHN GLOVER
LICENSED
18143
4-3-14
KANSAS
PROFESSIONAL ENGINEER

RUGGLES BOHM
ENGINEERING | SURVEYING | LANDSCAPE ARCHITECTURE | CONSTRUCTION
150 NORTH MAIN WICHITA, KANSAS 67202-1401 316-264-4860 (FAX) 316-264-4421

DESIGN EJG
DRAWN NSK
DATE Feb. 27, 2014
UTILITY
REVISED
REVIEW

PROJECT NUMBER -
DRAWING FILE Engg Base [Water Line 1]

CLEAR CREEK 2ND ADDITION
Water Line 1
WICHITA, KANSAS

RB JOB 4161E
SHEET 4 OF 13