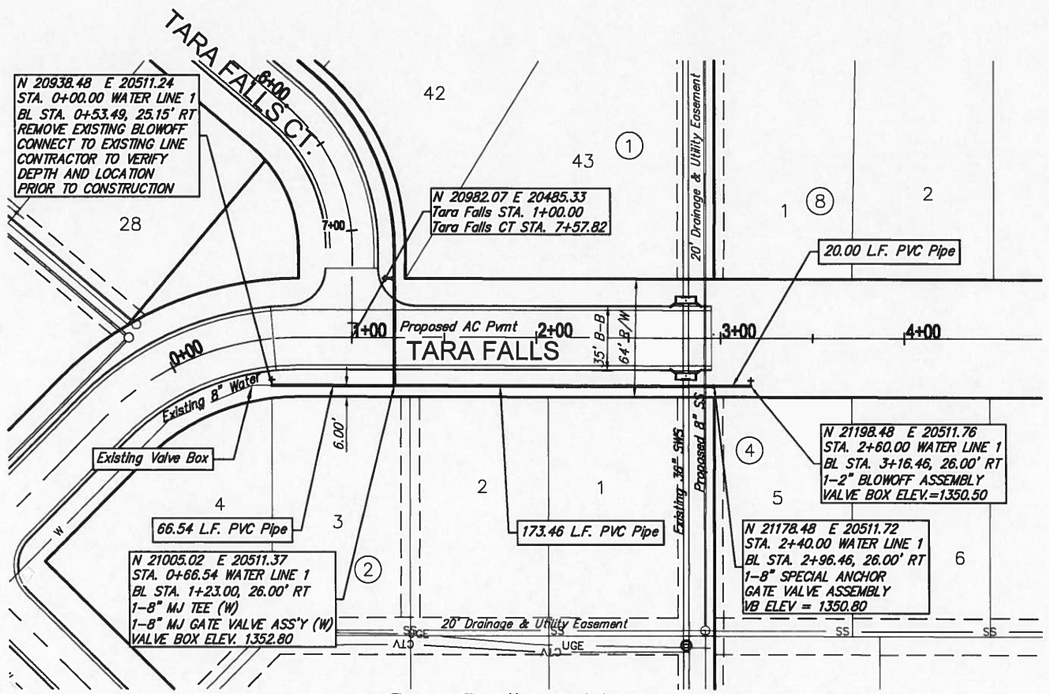

Casa Bella Addition

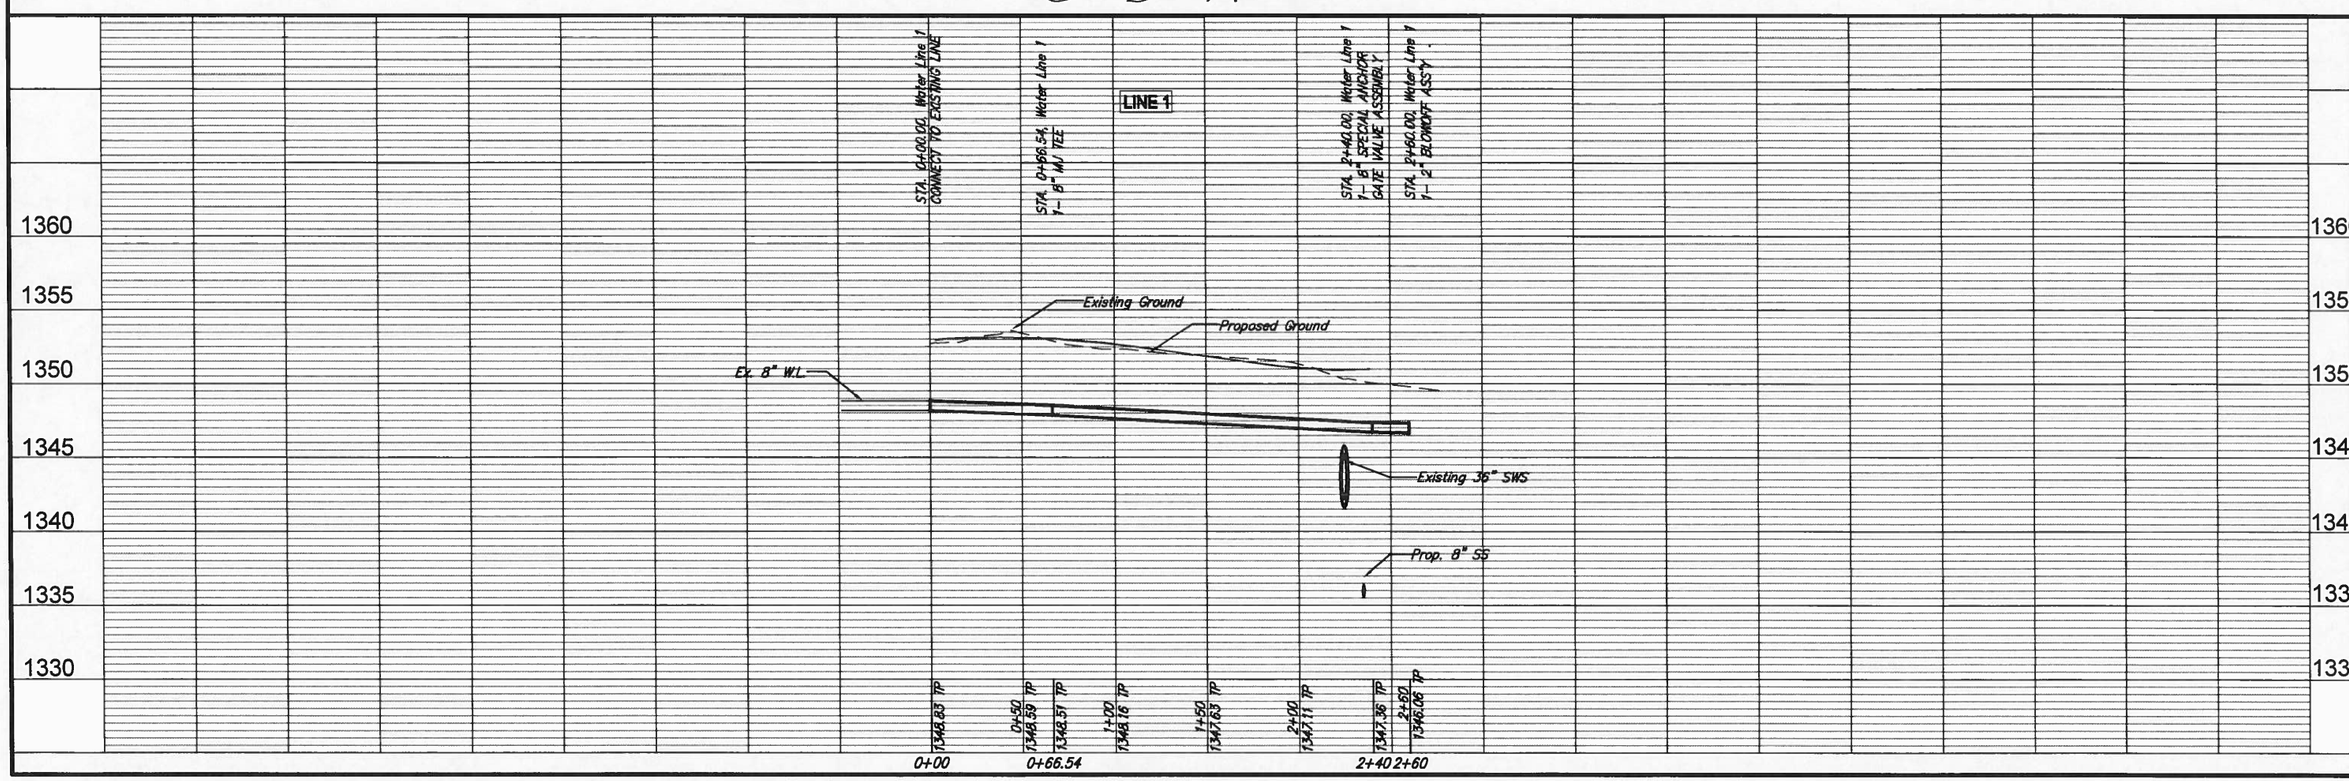

ERIC JOHN GLOVER
LICENSED
18144
5/1/14
KANSAS
PROFESSIONAL ENGINEER

RUGGLES & BOHM
ENGINEERING | SURVEYING | LANDSCAPE ARCHITECTURE | ENVIRONMENTAL
8415 E. 21ST N. WICHITA, KANSAS 67206 (316) 683-1331

DESIGN	DRAWN	REVISED
EJG	EJG	
UTILITY	DATE	REVIEW
	May 1, 2014	

PROJECT NUMBER 448-90145
DRAWING FILE ENGINEERING BASE [ML1]

Casa Bella Phase 3
Water Line 1
WICHITA, KANSAS

R&B JOB 4190E
SHEET 3 of 13