FHWA NO. REGION	STATE	PROJECT NO.	FISCAL YEAR	SHEET NO.	TOTAL SHEETS
7	KANSAS	87N-0548-01	2014	13	61

HSIP-N054(801)

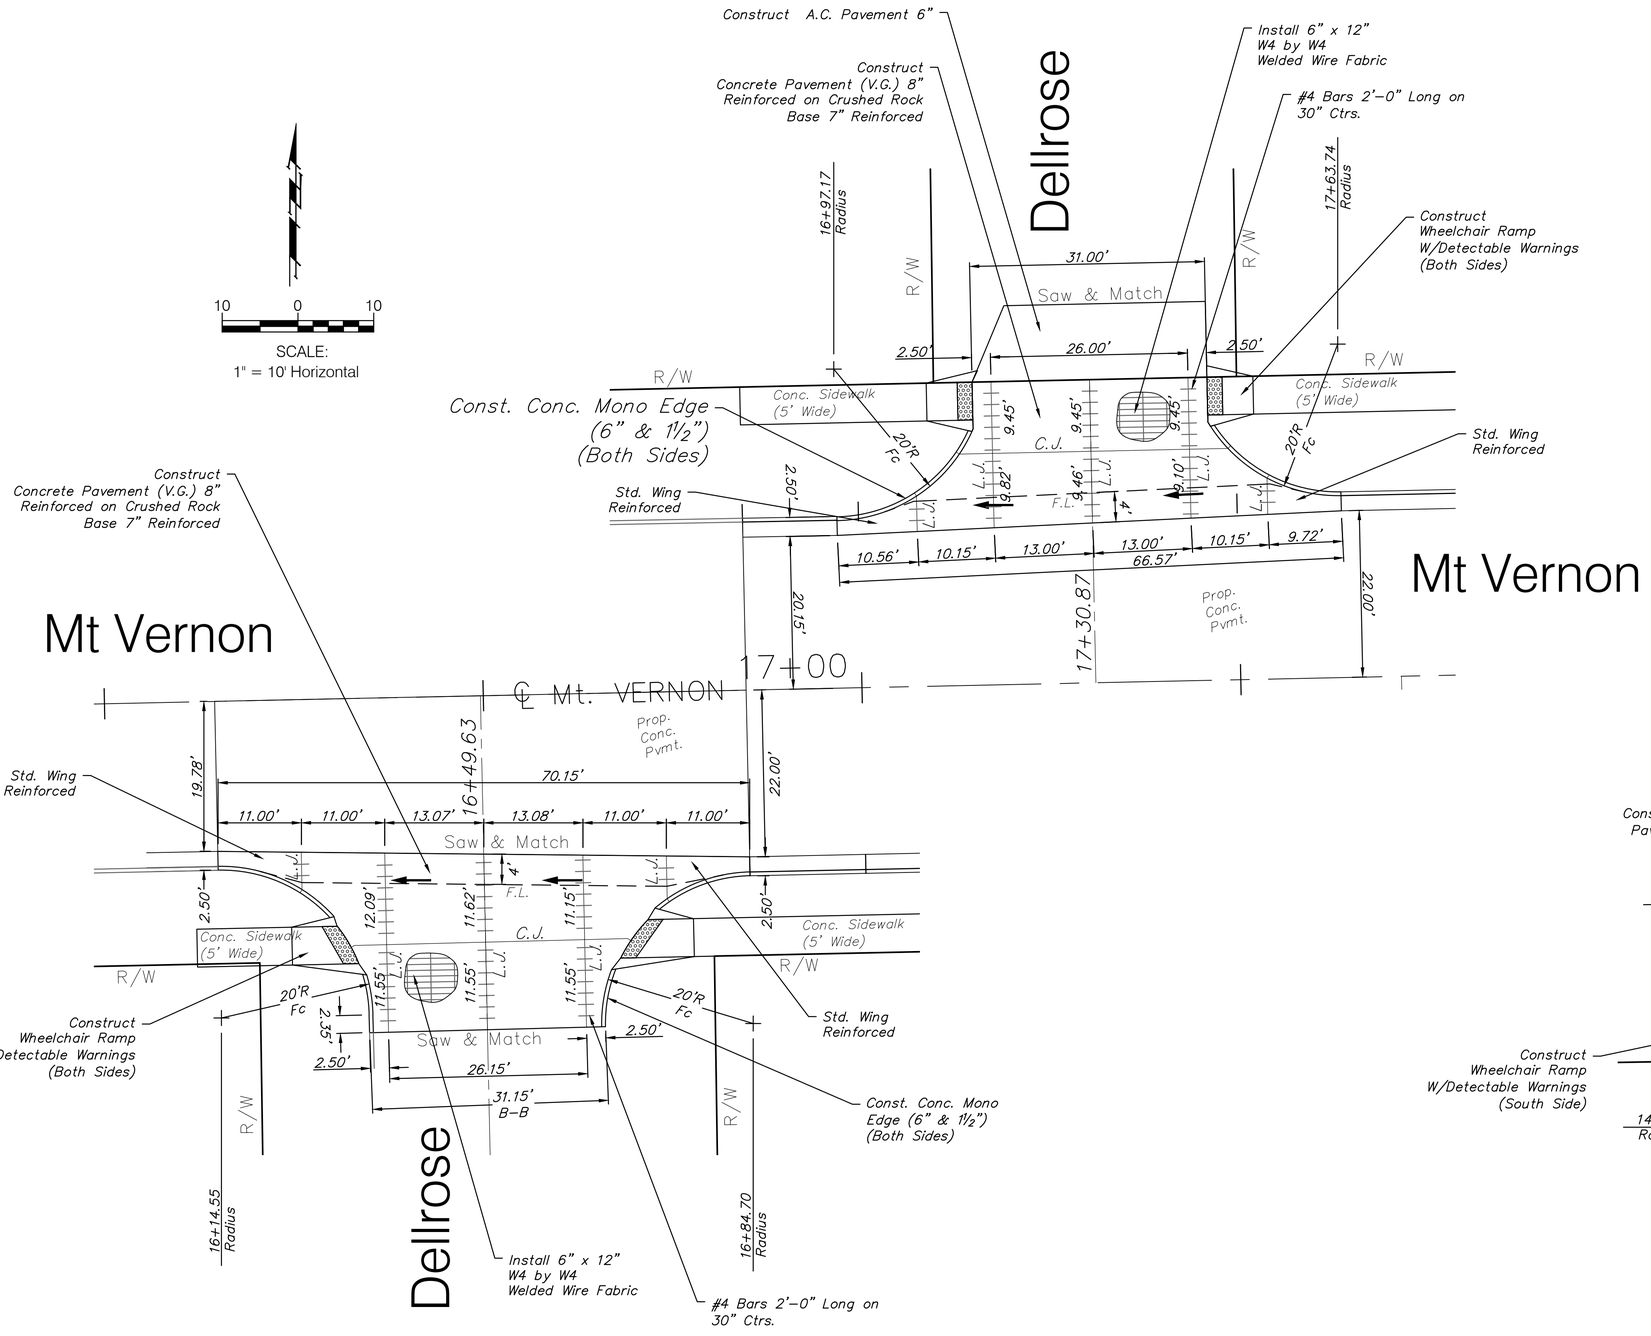

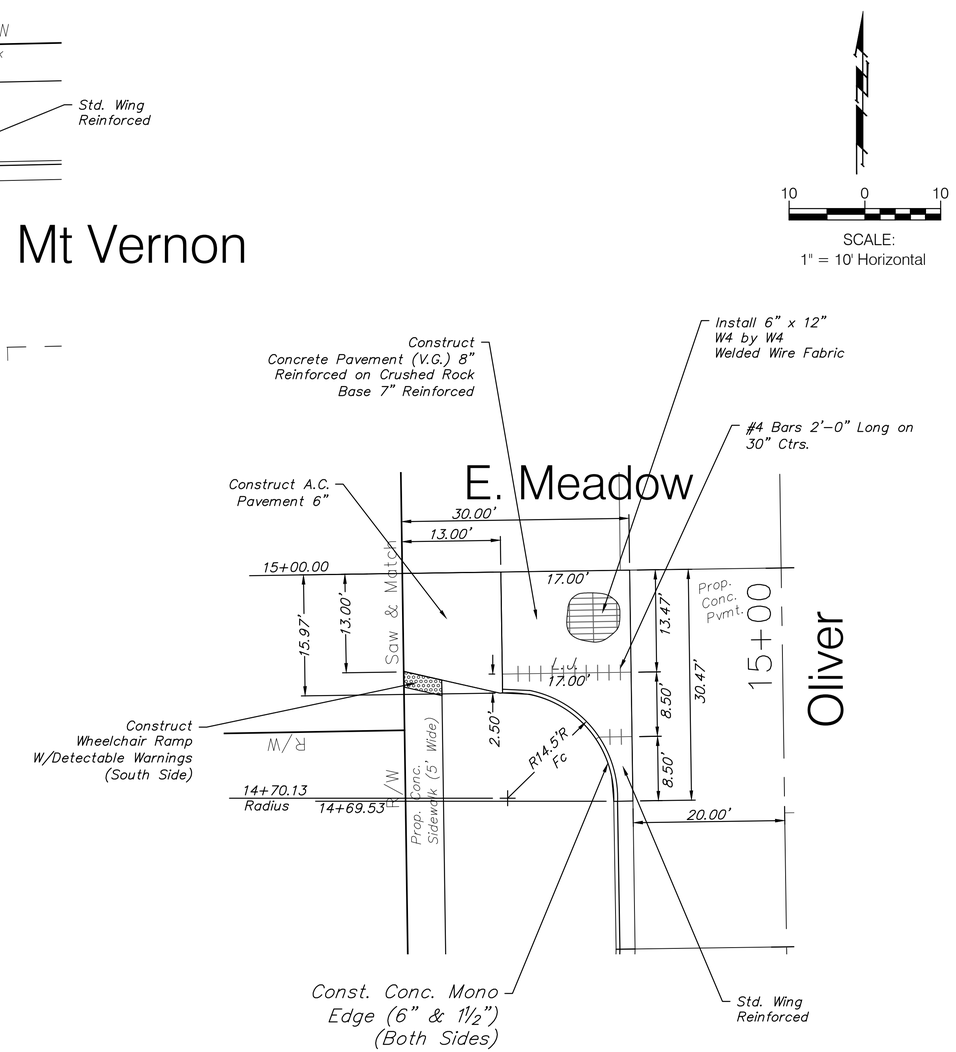

Drawing File: E:\Projects\Mount Vernon & Oliver Intersection\Civil 3D\base.dwg

FEBRUARY, 2014

Design: T. Aziere Drawn: JDM Approved: KEK Scale: Noted	Project No. 12-08-E804 CAPITAL IMPROVEMENT PROJECT VALLEY GUTTER DETAILS MOUNT VERNON & OLIVER INTERSECTION	Baughman Company , P.A. 315 Ellis St. Wichita, KS 67211 P 316-262-7271 F 316-262-0149 ENGINEERING | SURVEYING | PLANNING | LANDSCAPE ARCHITECTURE	SHEET 13 OF 61