FHWA NO. REGION	STATE	PROJECT NO.	FISCAL YEAR	SHEET NO.	TOTAL SHEETS
7	KANSAS	87N-0548-01	2014	14	61

HSIP-N054(801)

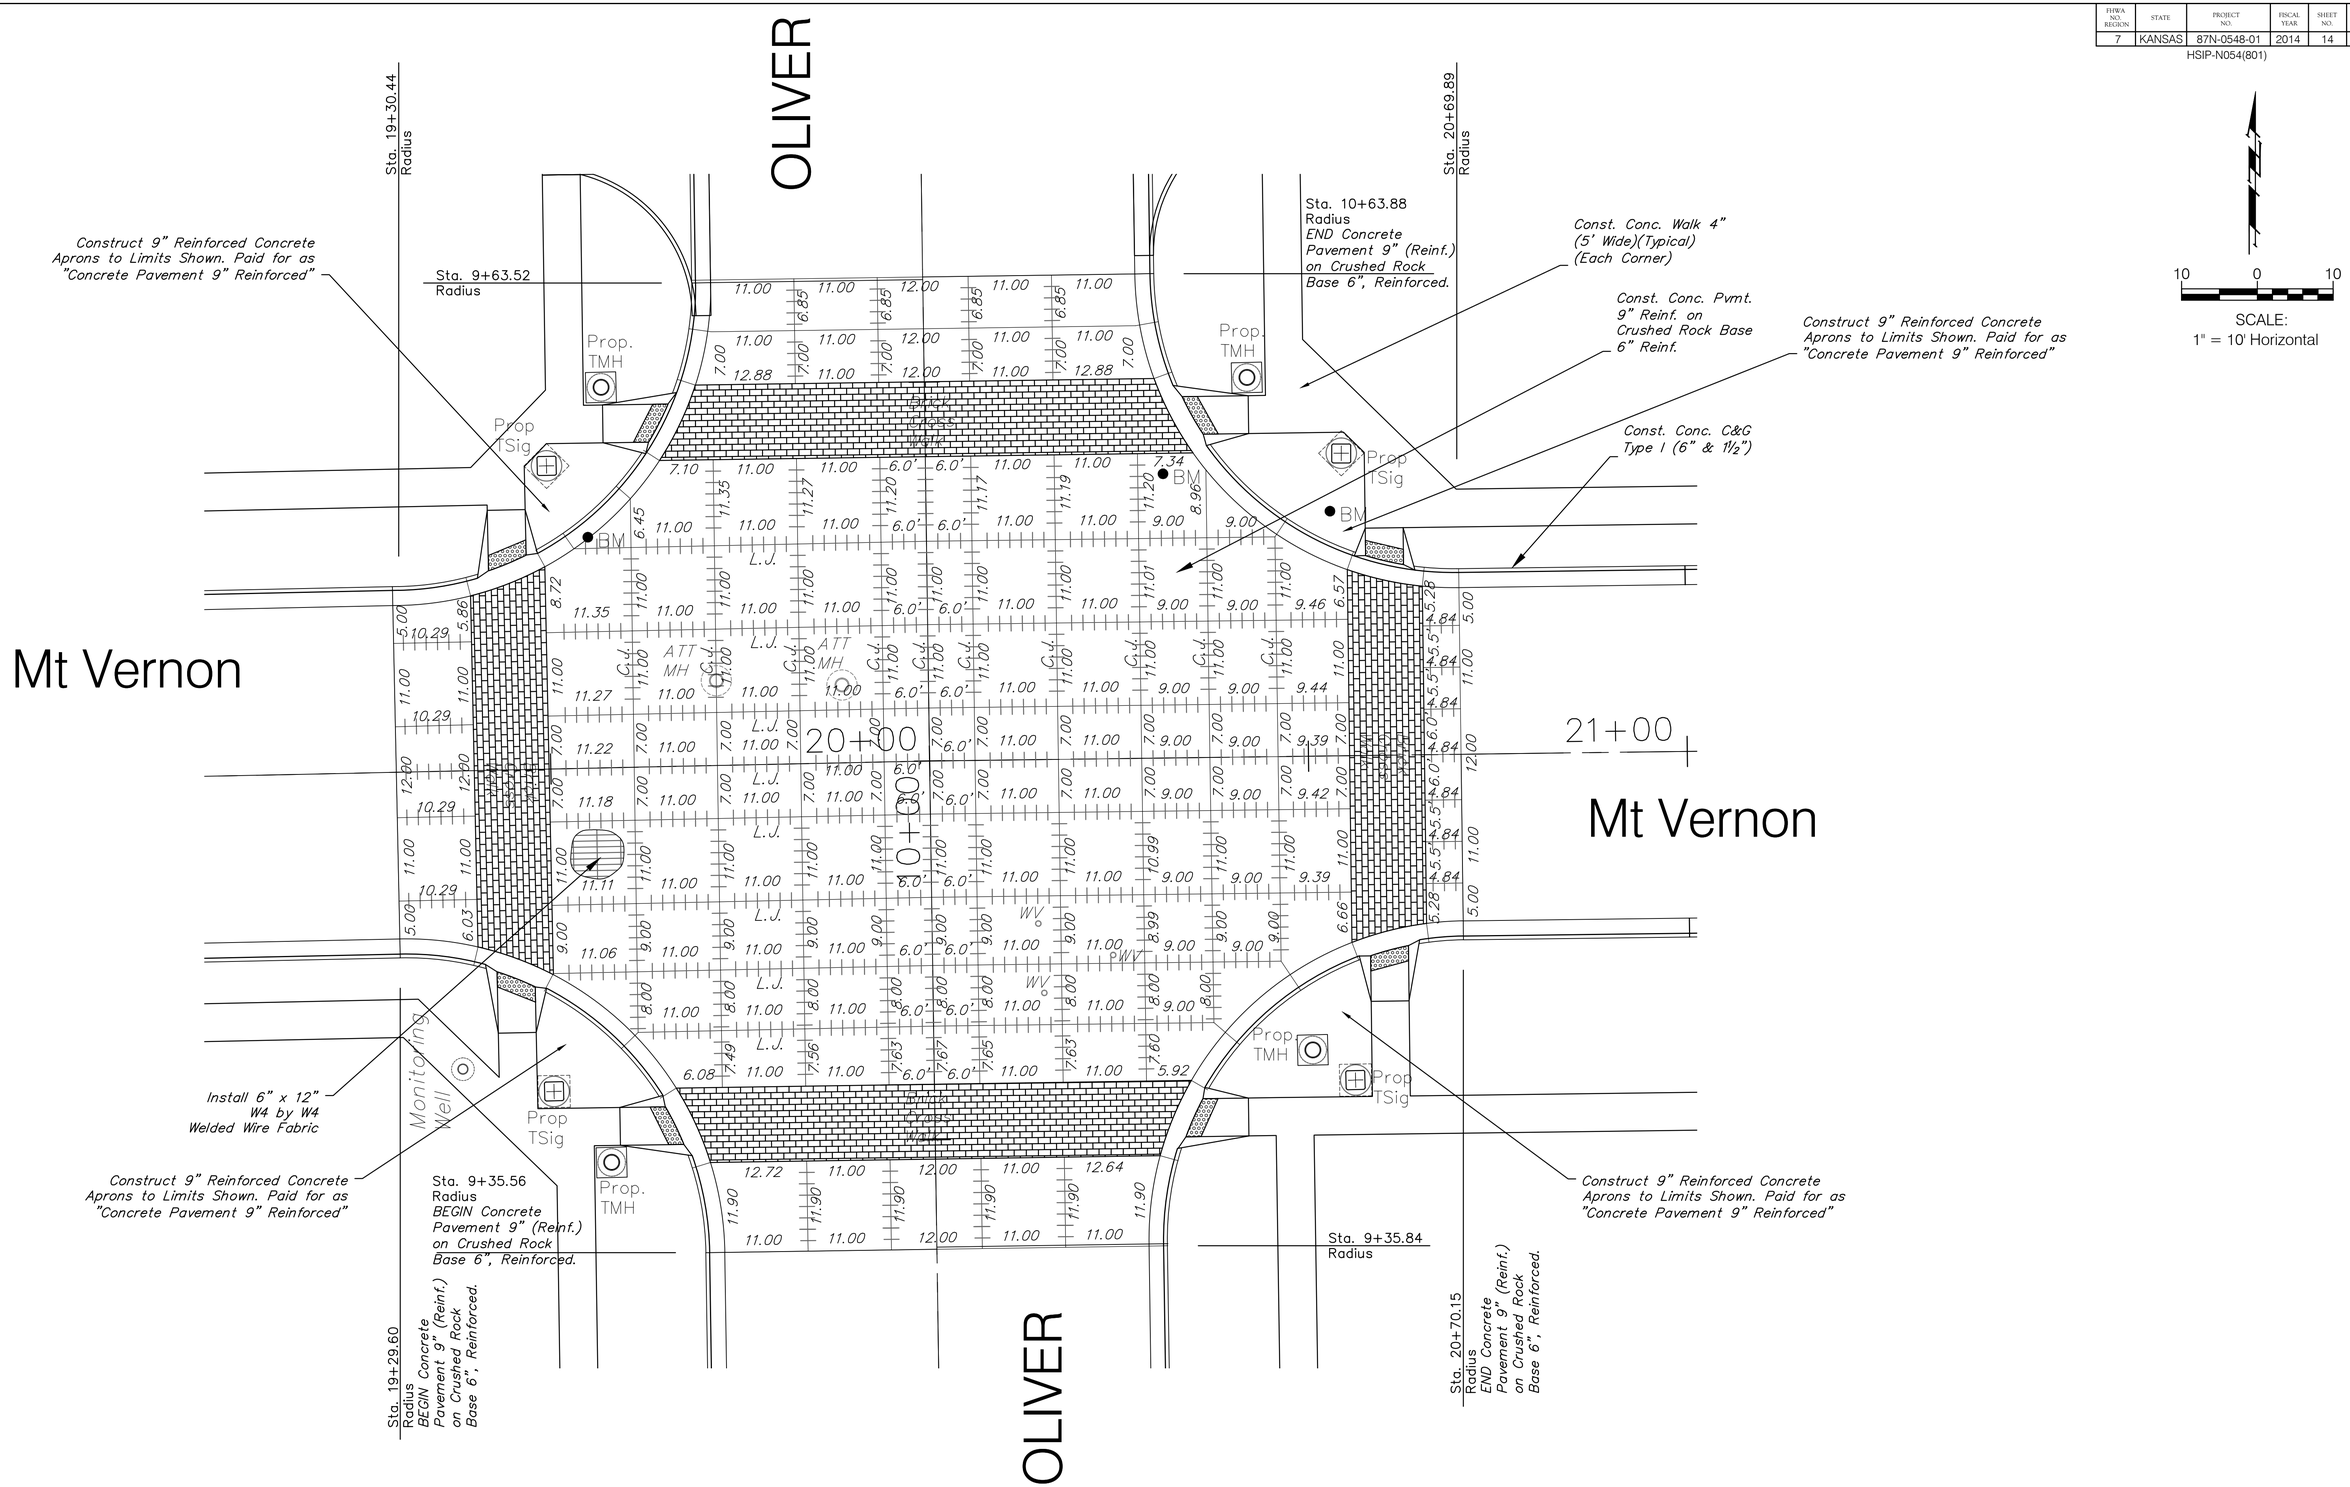

Drawing File: E:\Projects\Mount Vernon & Oliver Intersection\Civil 3D\base.dwg

FEBRUARY, 2014

Design: T. AZIERE Drawn: JDM Approved: KEK Scale: Noted	Project No. 1208-E804	CAPITAL IMPROVEMENT PROJECT INTERSECTION JOINT PLAN 29TH STREET NORTH - RIDGE ROAD to HOOVER ROAD	SHEET 14 OF 61

Baughman Company , P.A.
315 Ellis St. Wichita, KS 67211 P 316-262-7271 F 316-262-0149
Baughman ENGINEERING | SURVEYING | PLANNING | LANDSCAPE ARCHITECTURE