FHWA NO. REGION	STATE	PROJECT NO.	FISCAL YEAR	SHEET NO.	TOTAL SHEETS
7	KANSAS	87N-0548-01	2014	21	61

HSIP-N054(801)

NOTE:
Match Existing Marking and grind to remove as necessary

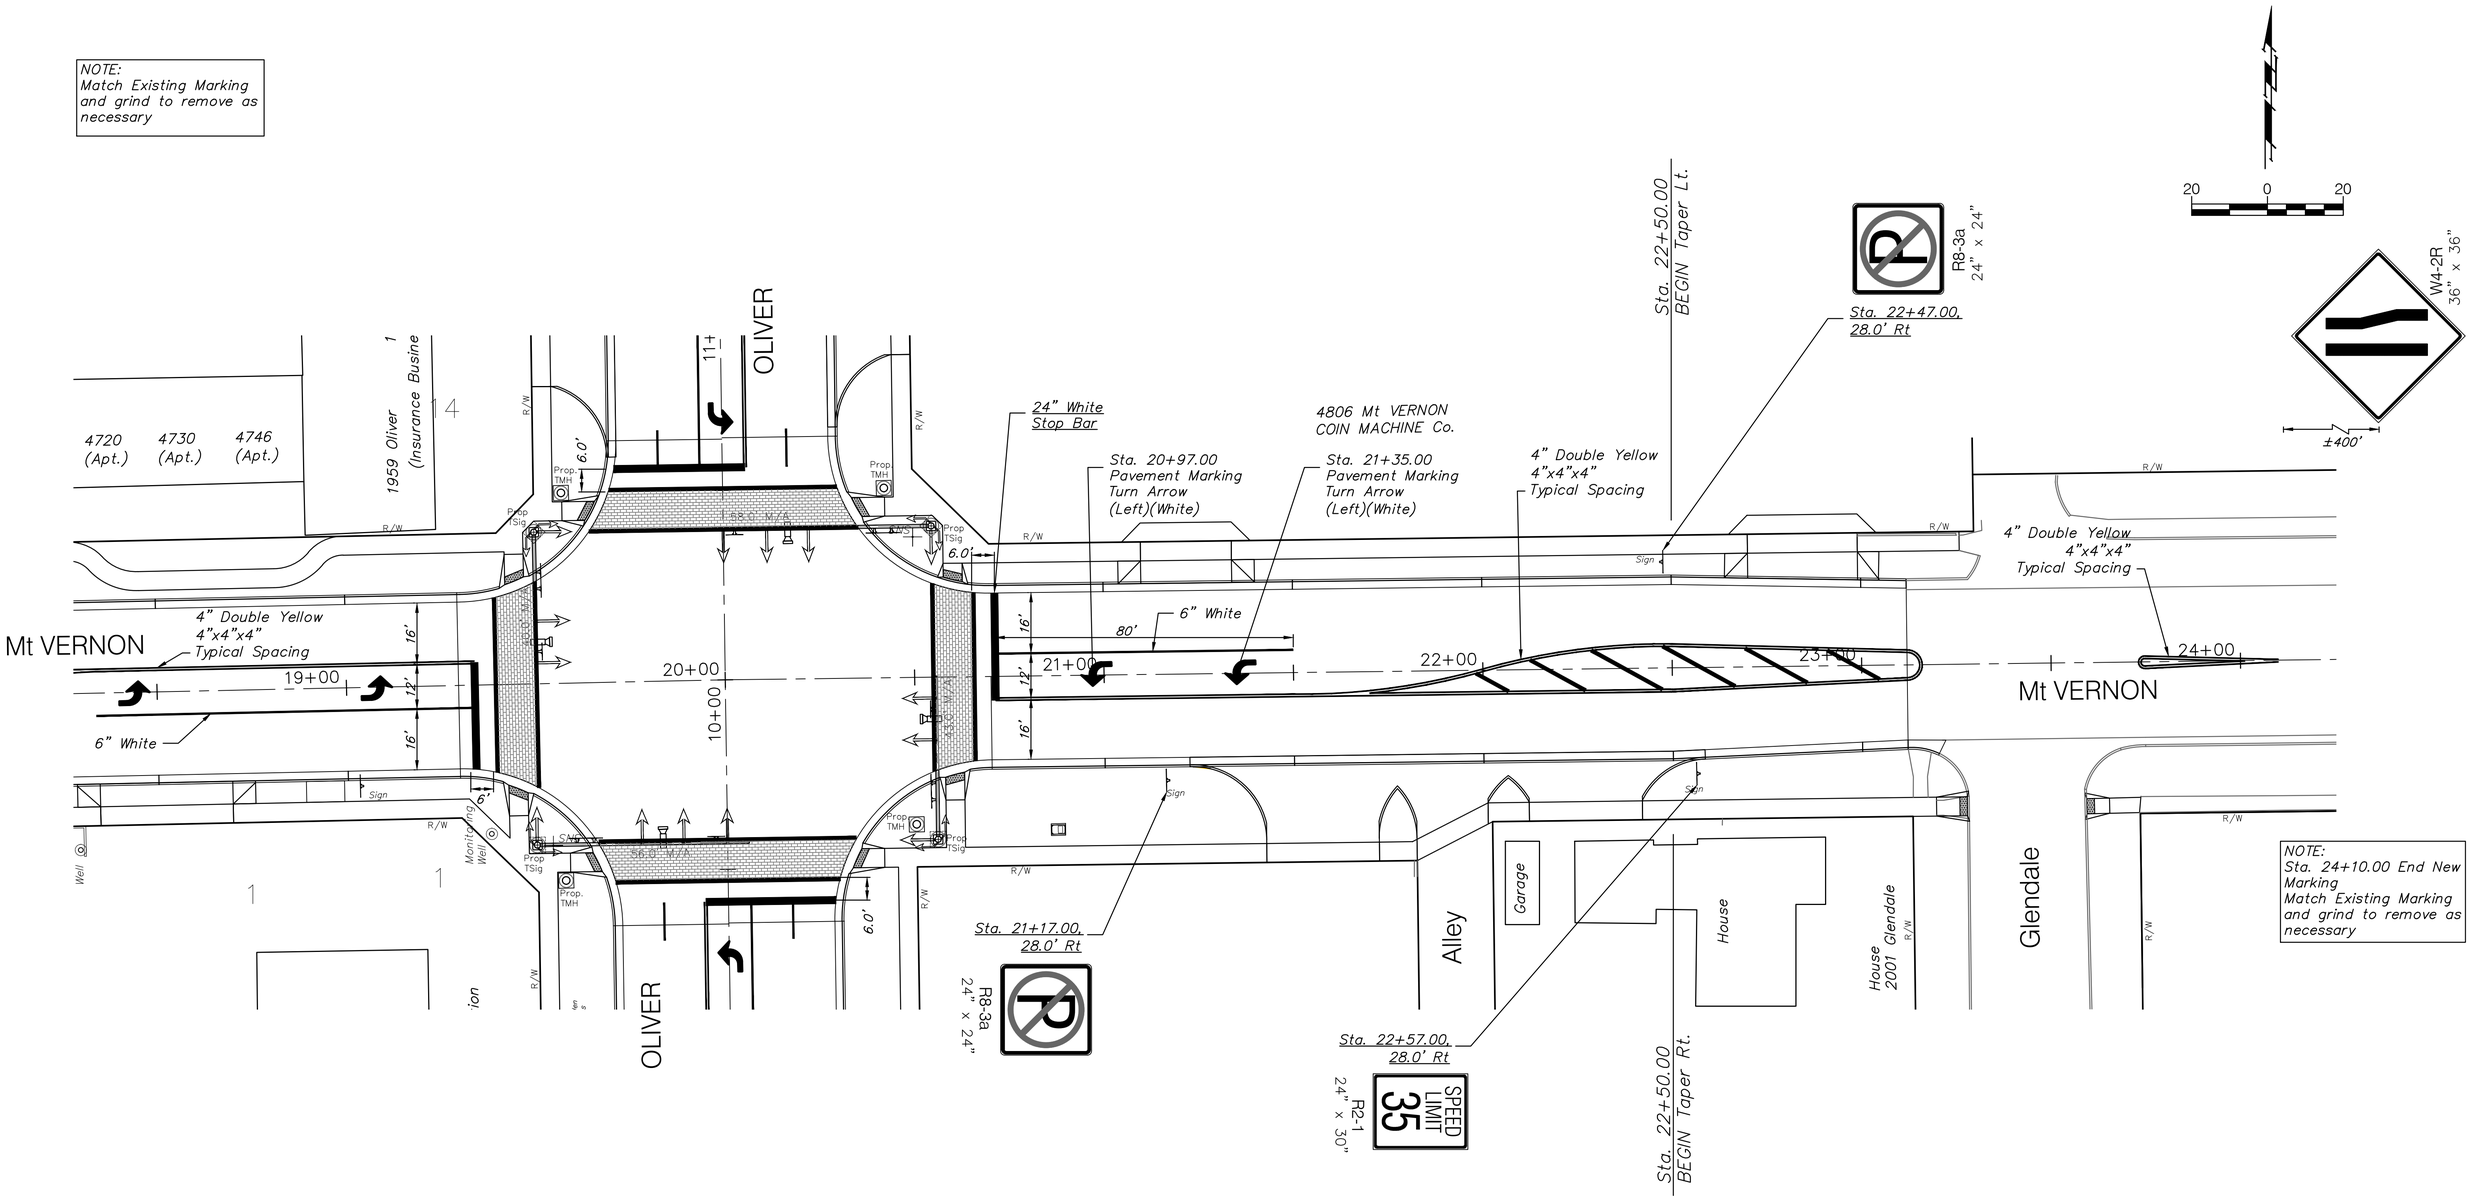

NOTE:
Sta. 24+10.00 End New Marking
Match Existing Marking and grind to remove as necessary

Drawing File: E:\Projects\Mount Vernon & Oliver\Civil 3D\base.dwg

FEBRUARY, 2014

Design: T Aziere
Drawn: JDM
Approved: T Aziere
Scale: Noted

Project No. 12-08-E804

CAPITAL IMPROVEMENT PROJECT

Mt Vernon Marking & Signing
Sta. 21+00.00 to Sta. 23+12.00
Mt. Vernon & Oliver Intersection

Baughman Company , P.A.
315 Ellis St. Wichita, KS 67211 P 316-262-7271 F 316-262-0149
ENGINEERING | SURVEYING | PLANNING | LANDSCAPE ARCHITECTURE

SHEET 21 OF 61