FHWA NO. REGION	STATE	PROJECT NO.	FISCAL YEAR	SHEET NO.	TOTAL SHEETS
7	KANSAS	87N-0548-01	2014	41	61

HSIP-N054(801)

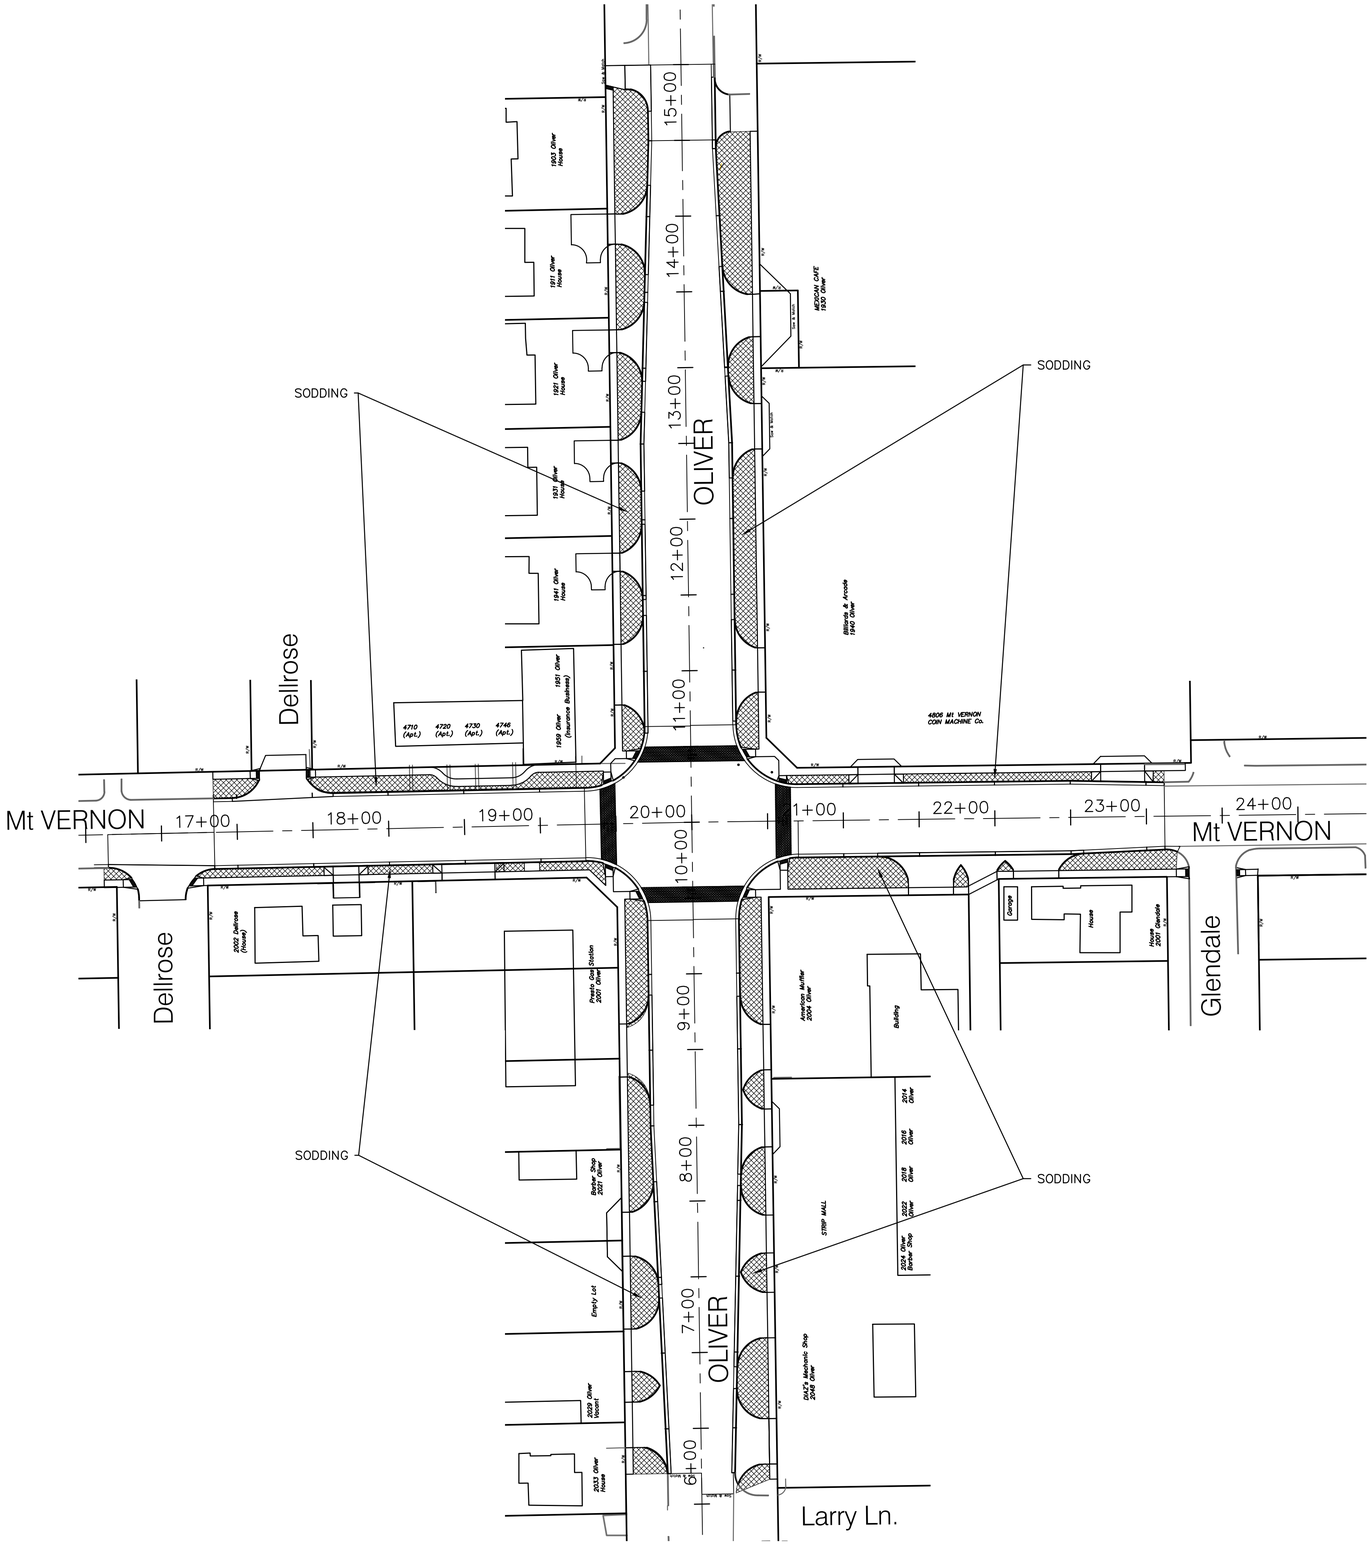

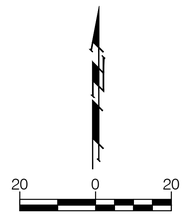

NOTE: All Areas Disturbed by Construction That are Adjacent to Developed Property Shall be Restored With Either Bermuda Sod. Restoration of Disturbed Areas Shall Include, but Not be Limited to, Top Soil Preparation, Fertilization and Sod Installation in Accordance with City of Wichita Specifications and the Latest Version of Administrative Regulation Number AR 6.5. When the Weather/Season Prevents the Installation of Sod, the Contractor Shall be Responsible for Installing Approved Erosion Control Blanket at the Back of Curb (8' Minimum Width). See Erosion Control Plan Sheet. All Costs for Sod Installation, Including Removal of Temporary Erosion Control Blanket, Shall be Included in the Lump Sum Bid Item "Sodding". All Areas Disturbed by Construction That are Adjacent to Non-Developed Properties Shall be Restored by Seeding with a Mixture of Ryegrass (Applied at a Rate of 50 lb per acre) and Buffalo Grass (Applied at a Rate of 200 lb per acre). Restoration shall Include, Seeding with Permanent Erosion Control Blanket in Accordance with City of Wichita Specifications and the Latest Version of Administrative Regulation Number AR 6.5. When the Weather/Season Prevents the Placement of Seed the Contractor Shall be Responsible for Installation of Temporary Erosion Control Blanket at the Back of Curb (8' Minimum Width). See Erosion Control Plan Sheet. All Costs for Seeding With Permanent Erosion Control Blanket, Including Removal of Temporary Erosion Control Blanket Shall be Included in the Lump Sum Bid Item "Seeding".

NOTE: Restoration Limits Shown on This Sheet are Not Considered to be Exact. Modify as Needed to Match Existing Conditions or as Directed by the Engineer.

– *Denotes Bermuda Sodding*

GRASS REPLACEMENT QUANTITIES	
For Information Only	
BERMUDA SODDING	0.54 Acres
TOTAL	0.54 Acres

Drawing File: E:\Projects\Mount Vernon and Oliver Intersection\Civil 3D\Base

FEBRUARY, 2014

Design:	KEK
Drawn:	JDM
Approved:	AZIERE
Scale:	Noted

Project No. 1208-E804 CAPITAL IMPROVEMENT PROJECT

SODDING PLAN

MOUNT VERNON & OLIVER INTERSECTION

Baughman Company , P.A.
315 Ellis St. Wichita, KS 67211 P 316-262-7271 F 316-262-0149
ENGINEERING | SURVEYING | PLANNING | LANDSCAPE ARCHITECTURE

SHEET 41 OF 61