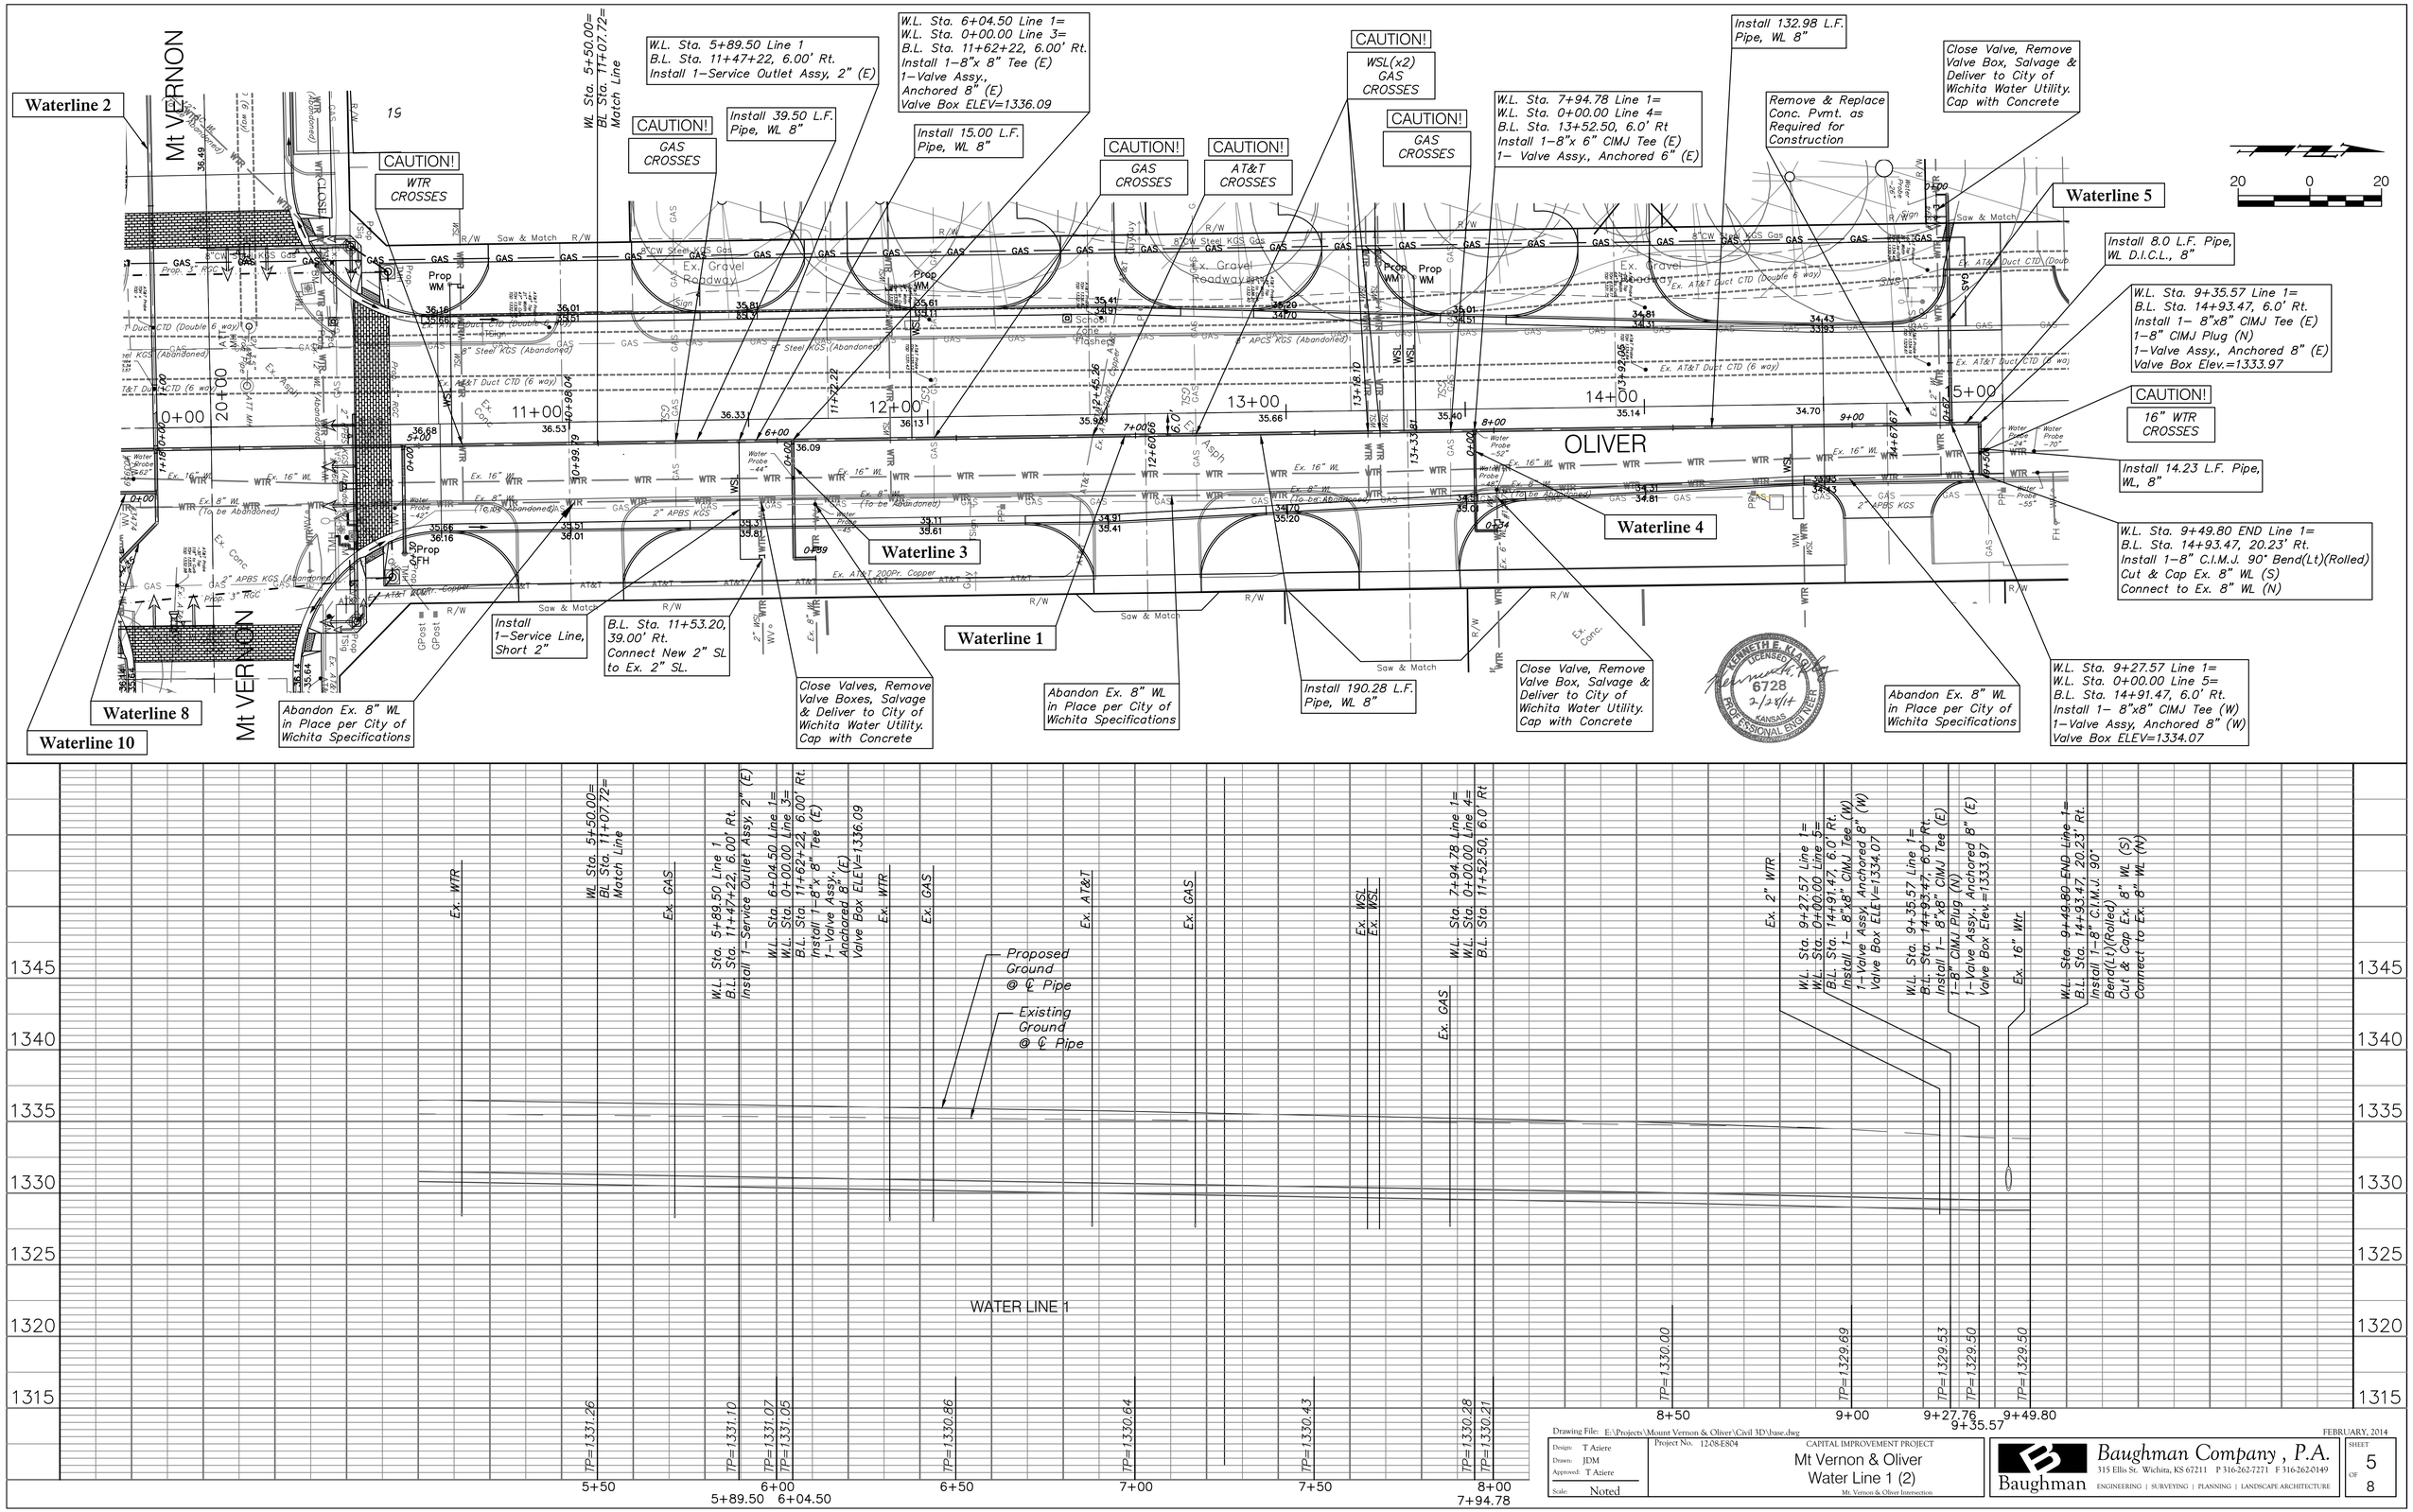


Drawing File: E:\Projects\Mount Vernon & Oliver\Civil 3D\base.dwg

FEBRUARY, 2014

| | |
|---|---|
| Design: | T Aziere |
| Drawn: | JDM |
| Approved: | T Aziere |
| Scale: | Noted |

Project No. 1208-E804

CAPITAL IMPROVEMENT PROJECT

Mt Vernon & Oliver
Water Line 1 (2)

Mt. Vernon & Oliver Intersection.

Baughman Company , P.A.
315 Ellis St. Wichita, KS 67211 P 316-262-7271 F 316-262-0149
ENGINEERING | SURVEYING | PLANNING | LANDSCAPE ARCHITECTURE

SHEET 5 OF 8