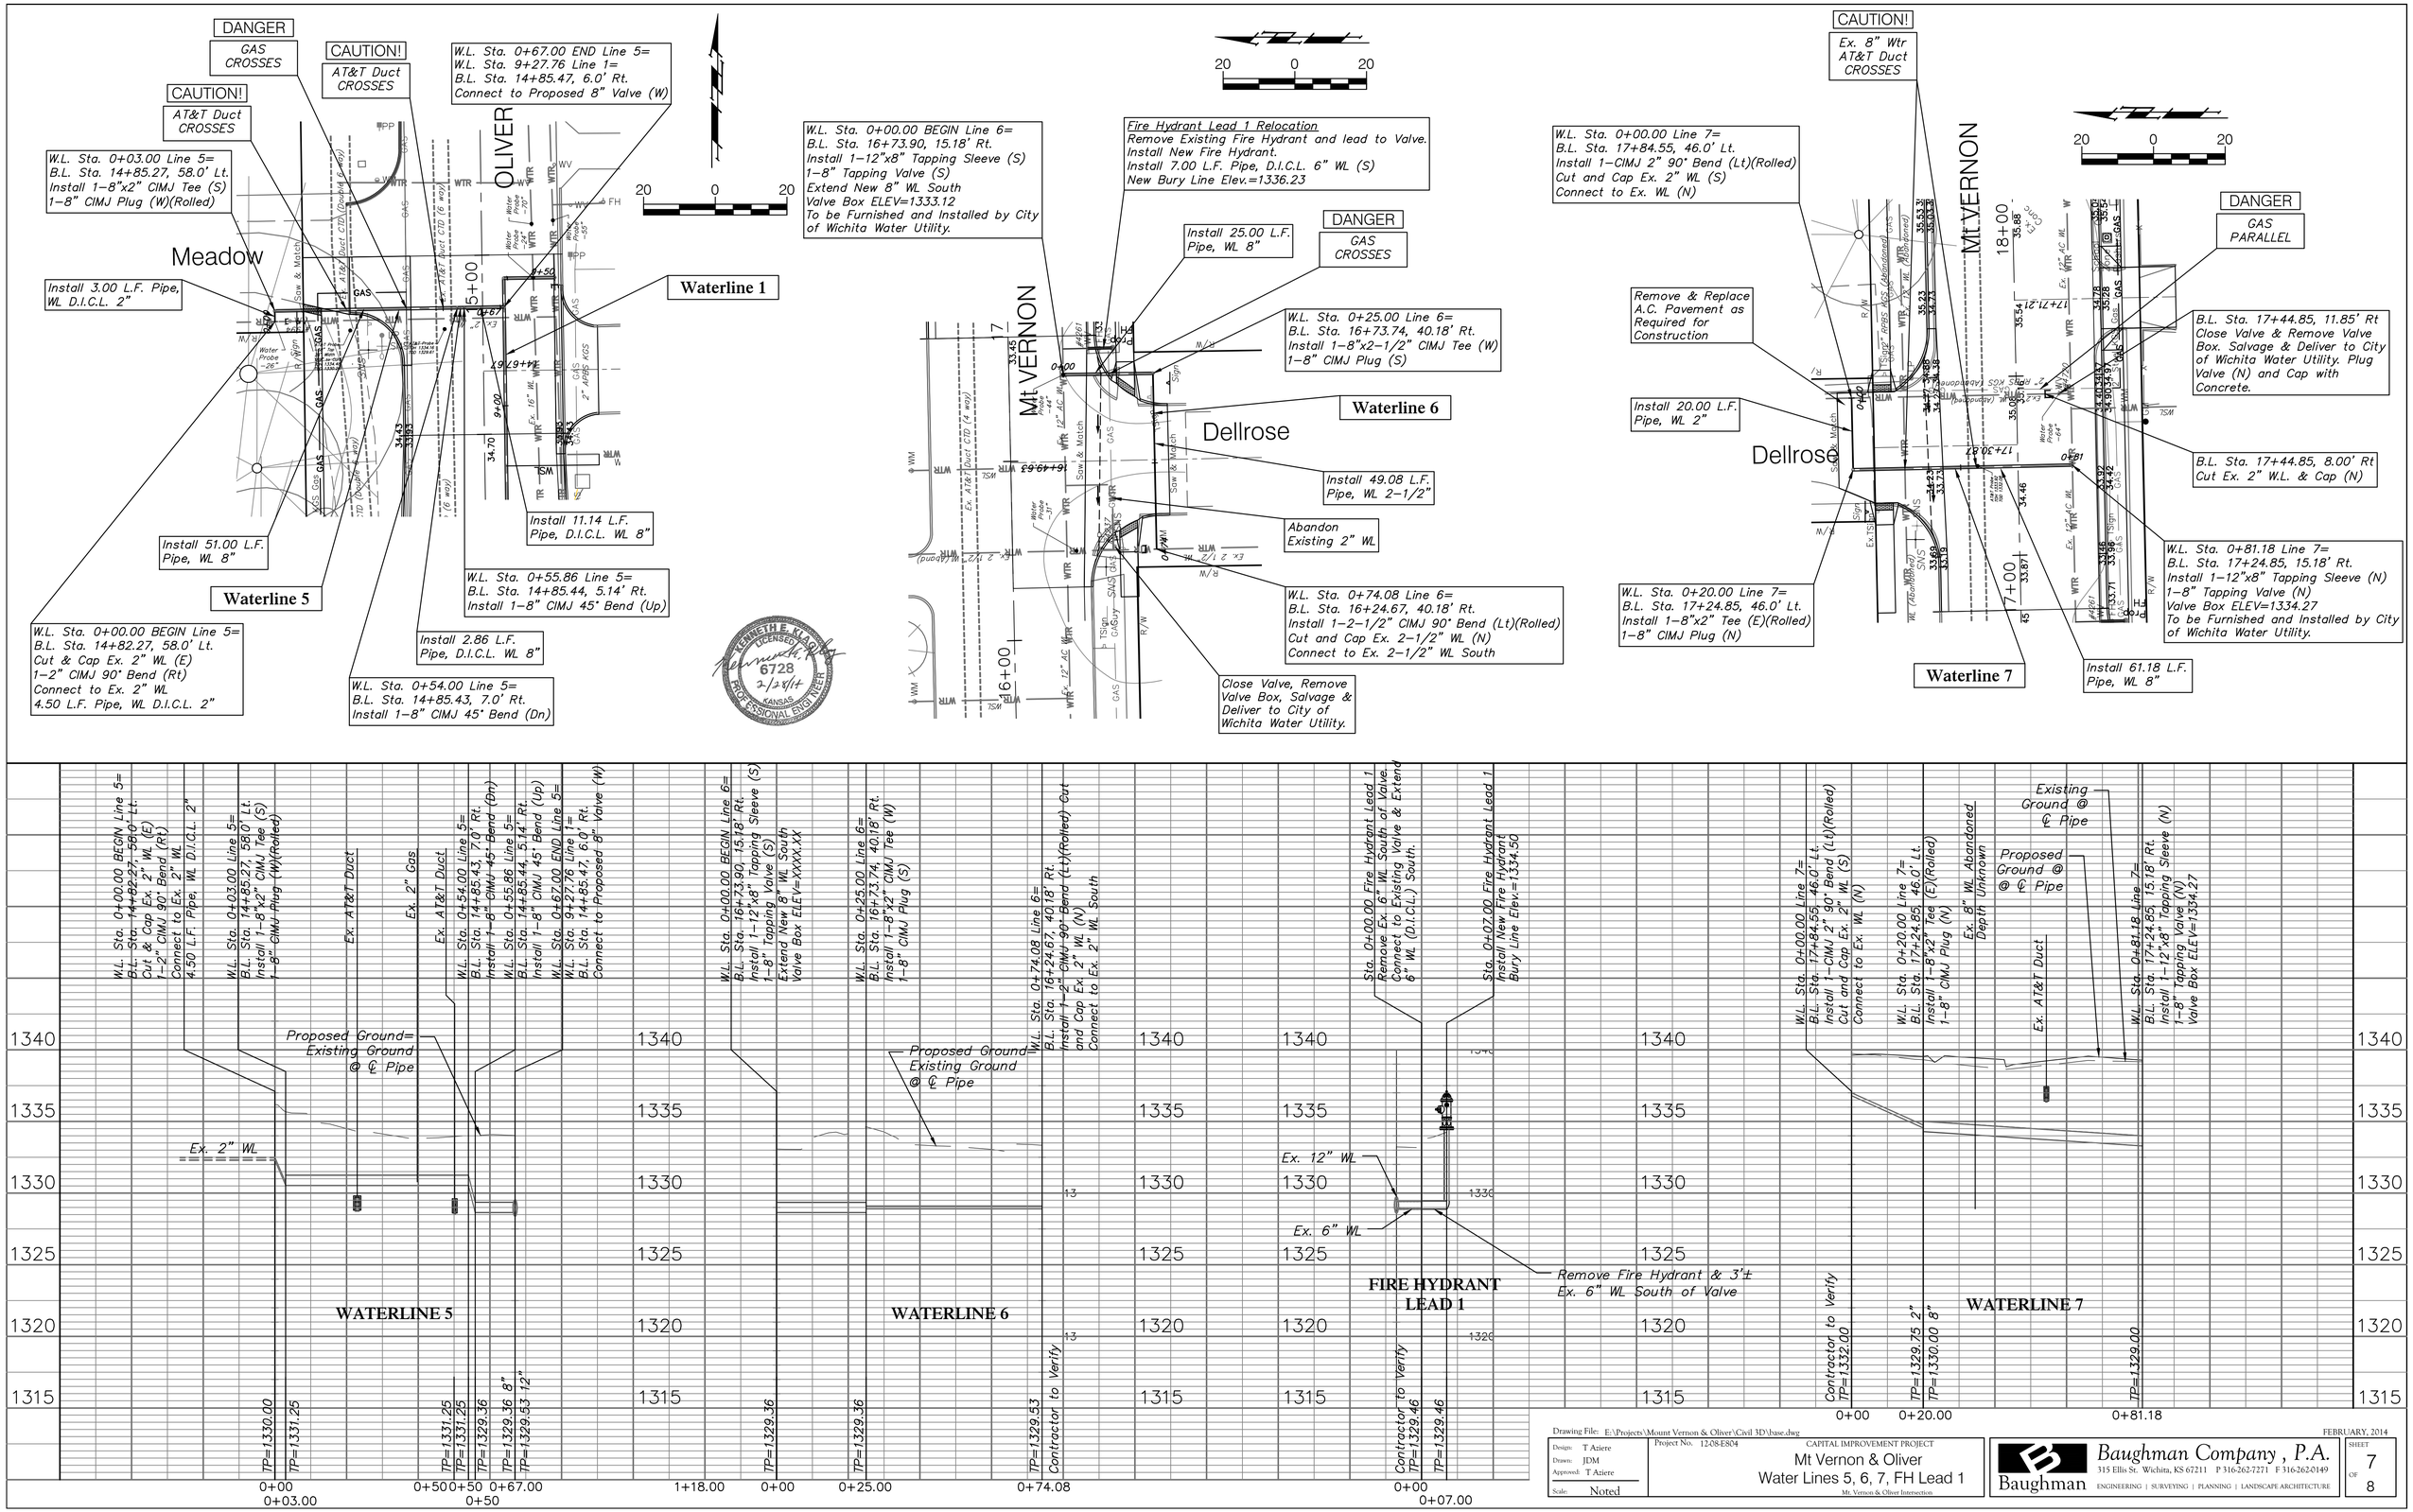

Drawing File: E:\Projects\Mount Vernon & Oliver\Civil 3D\base.dwg

FEBRUARY, 2014

Design:	T Aziere
Drawn:	JDM
Approved:	T Aziere
Scale:	Noted

Project No. 1208-E804

CAPITAL IMPROVEMENT PROJECT

Mt Vernon & Oliver
Water Lines 5, 6, 7, FH Lead 1

Mt. Vernon & Oliver Intersection

Baughman Company, P.A.
315 Ellis St. Wichita, KS 67211 P 316-262-7271 F 316-262-0149
ENGINEERING | SURVEYING | PLANNING | LANDSCAPE ARCHITECTURE

SHEET 7 OF 8