FHWA NO. REGION	STATE	PROJECT NO.	FISCAL YEAR	SHEET NO.	TOTAL SHEETS
7	KANSAS	87N-0548-01	2014	9	61

HSIP-N054(801)

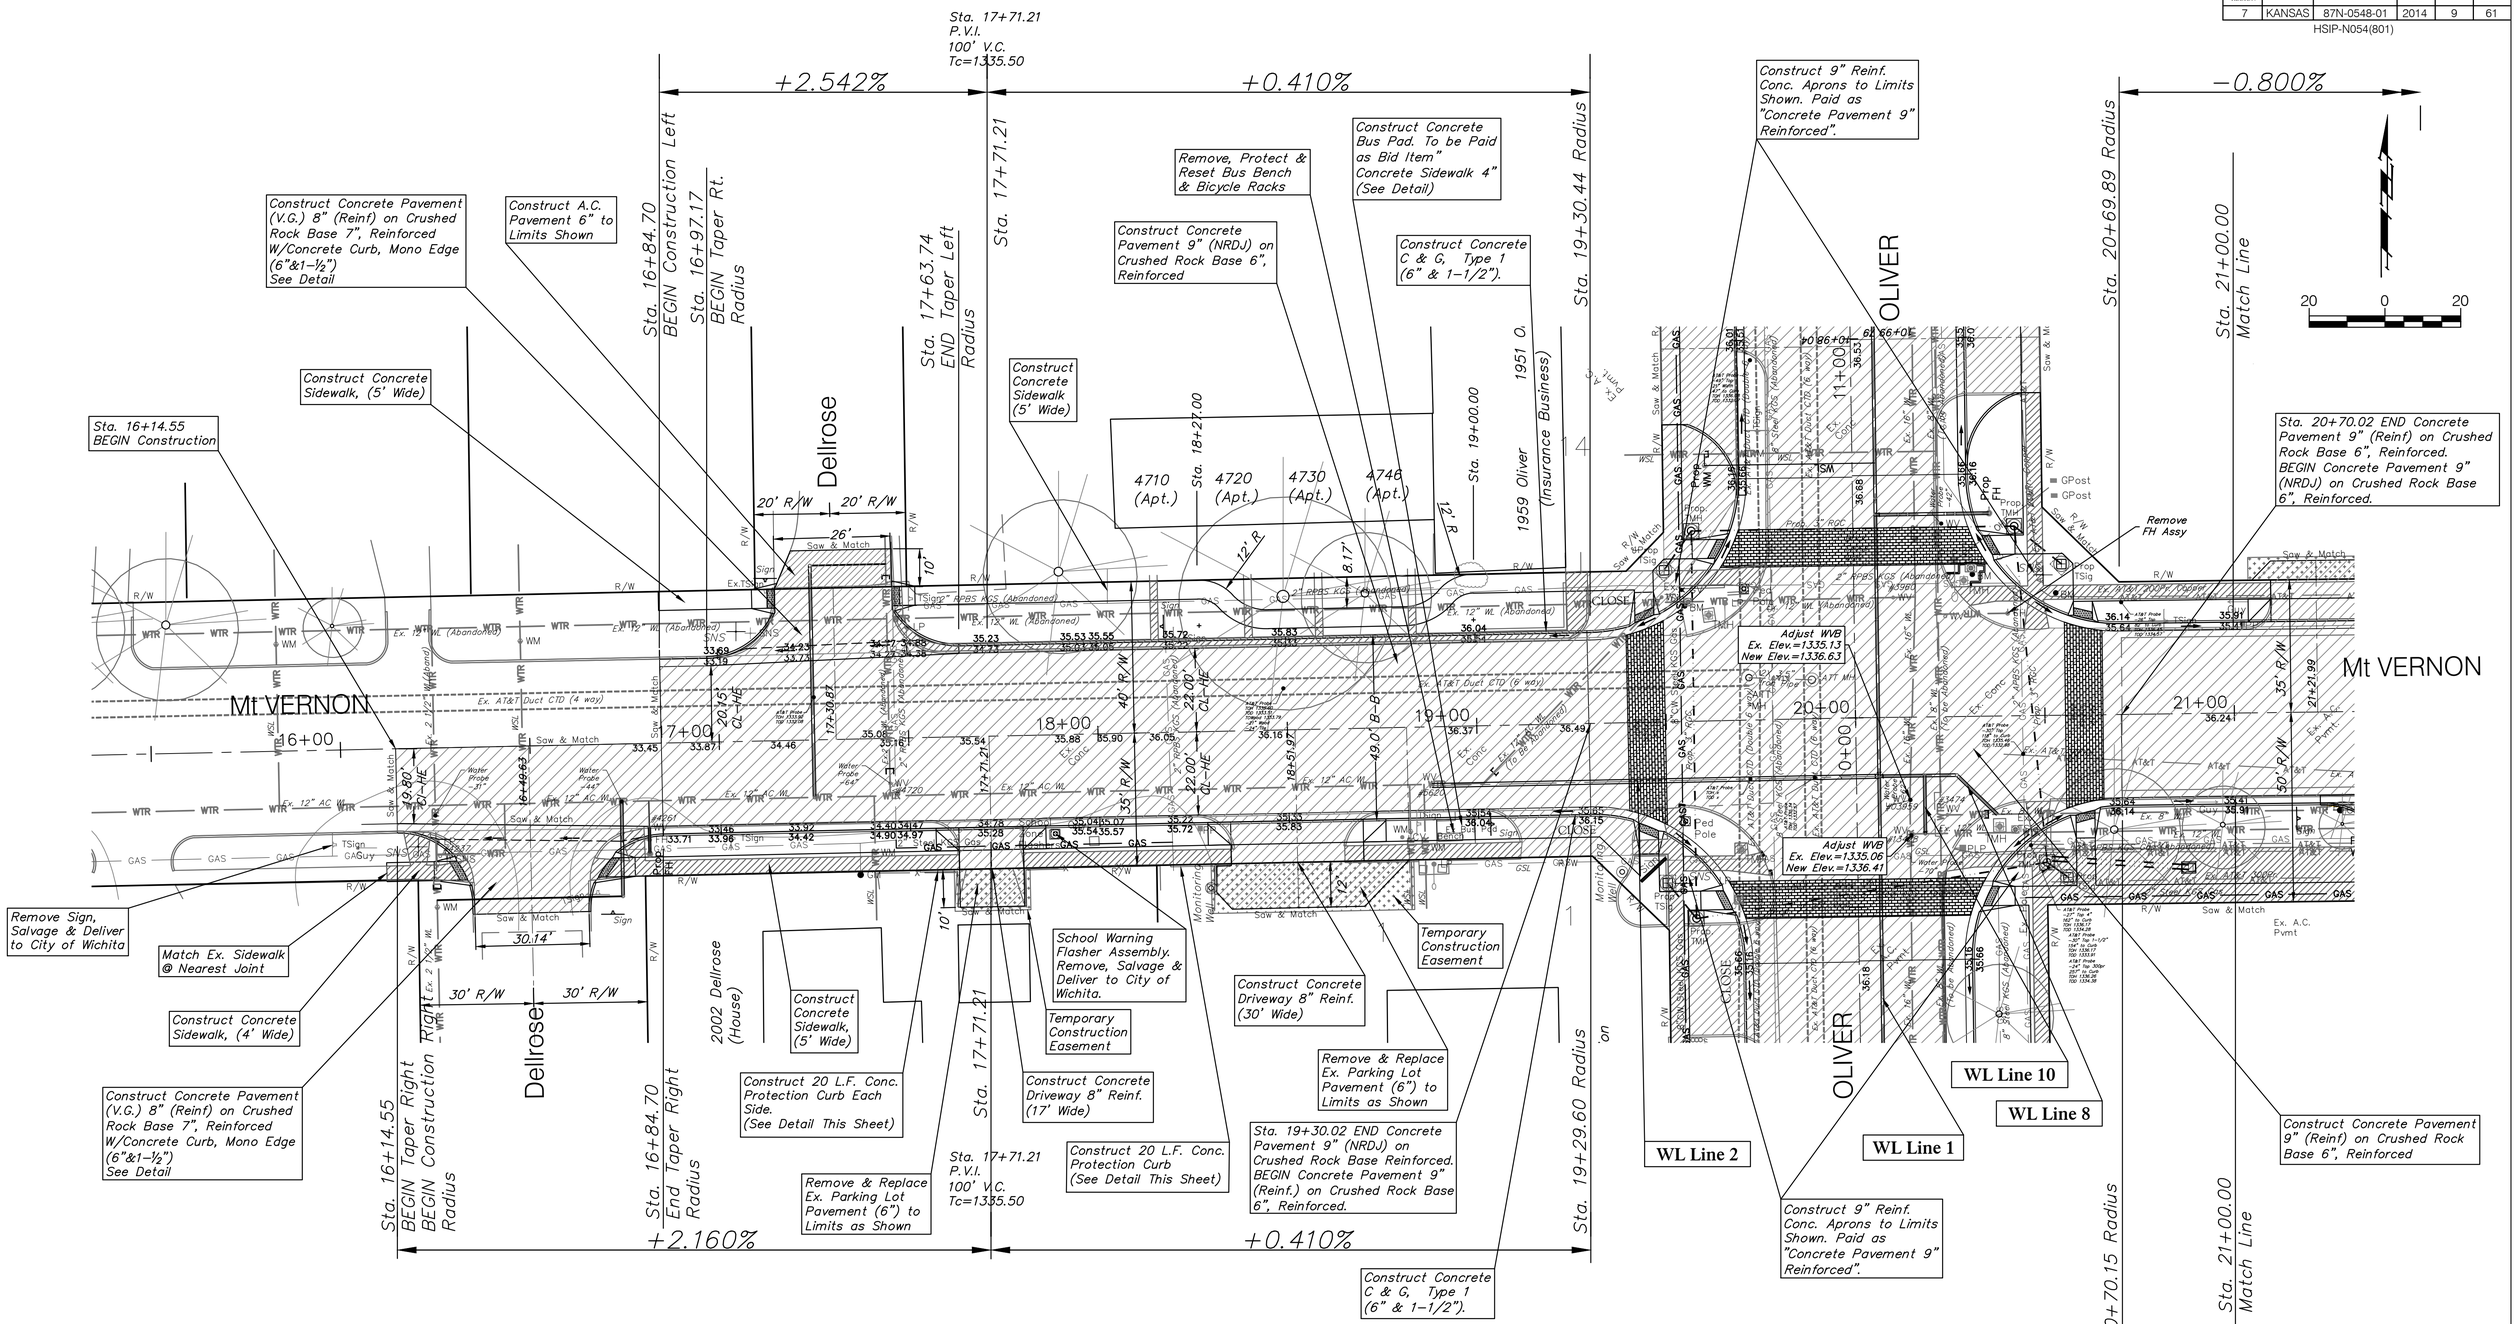

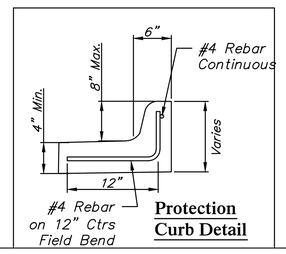

Protection Curb Detail

Note: Trees/Shrubs to be removed are marked thus:

Note: Pavement, Sidewalks, and Etc. To Be Removed Are Indicated By:

Note: Temporary Construction Easement

Drawing File: E:\Projects\Mount Vernon & Oliver\Civil 3D\base.dwg

FEBRUARY, 2014

Design: T Aziere
Drawn: JDM
Approved: T Aziere
Scale: Noted

Project No. 12-08-E804

CAPITAL IMPROVEMENT PROJECT

Mt Vernon Paving

Sta. 16+14.55 to Sta. 21+00.00

Mt. Vernon & Oliver Intersection

Baughman Company , P.A.
315 Ellis St. Wichita, KS 67211 P 316-262-7271 F 316-262-0149
ENGINEERING | SURVEYING | PLANNING | LANDSCAPE ARCHITECTURE

SHEET 9 OF 61