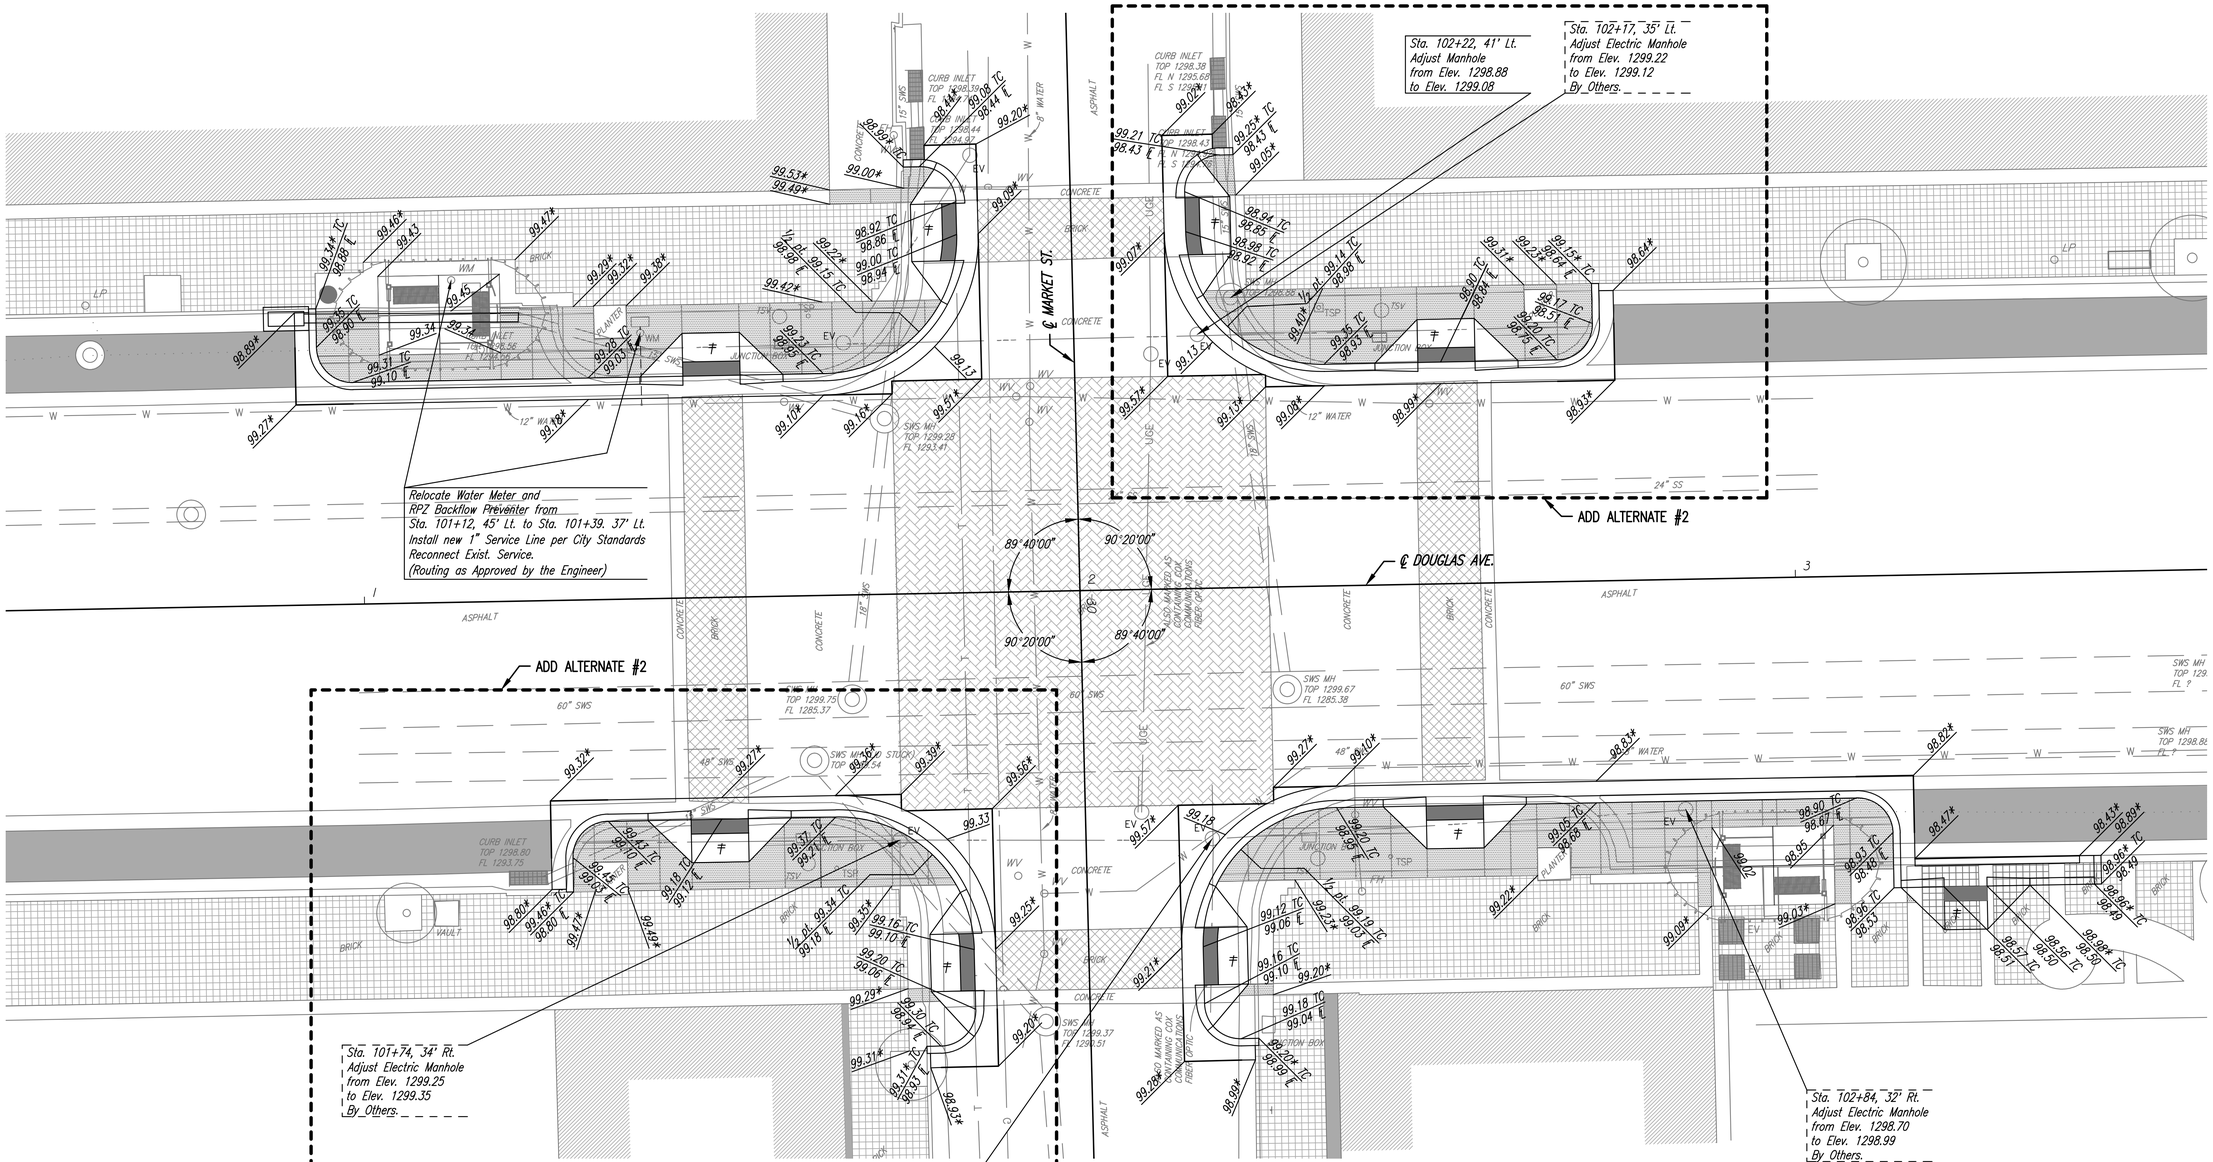

CIVIL PLAN

1"=10'-0"

NORTH

Note:
Sidewalk Maximum Allowable Cross-Slope = 2.0%

Bench Mark 351: Chiseled square on the top of curb on the north side of Douglas, 133.5'± west of the southeast corner of building #224
Elevation = 1298.62 (NAVD88)

REMOVAL OF EXISTING STRUCTURES **		
STATION	SIDE	ITEM
101+19.68	Lt.	Curb Inlet
32+14.70	Rt.	Sign

**For Information only.

LEGEND

* – Match existing
‡ – Wheelchair Ramp w/Detectable Warning

PEC
PROFESSIONAL ENGINEERING CONSULTANTS, P.A.
303 SOUTH TOPEKA WICHITA, KS 67202
316-262-2691 www.pec1.com

Saved 05-30-2014 10:40:02 AM by REJ
Plot Scale 1:1 05-30-2014 10:41:12 AM by REJ
I:\2012\12736\FINAL PLANS\2014-05-30 Revised Sheet\12856-S4 - 05-30-14

PRINTS ISSUED

DATE	PURPOSE	NO.
04.29.13	FIELD CHECK	
05.31.13	OFFICE CHECK	
05.30.14	FOR CONSTRUCTION	

DOUGLAS AVE. BUS
FACILITY IMPROVEMENTS
(472-85080)
WICHITA, KS

LawKingdon Architecture
Engineering · Planning · Interiors · Landscapes

LawKingdon Architecture
345 RIVERVIEW,WICHITA,KS 67203
Phone (316) 268-0230 Fax: (316) 268-0205
©
CONTACT: Jeffery A. Best, ASLA

PROJECT NUMBER:
12856

SHEET TITLE:
INTERSECTION DETAIL
DOUGLAS & MARKET

SHEET NUMBER:
C10