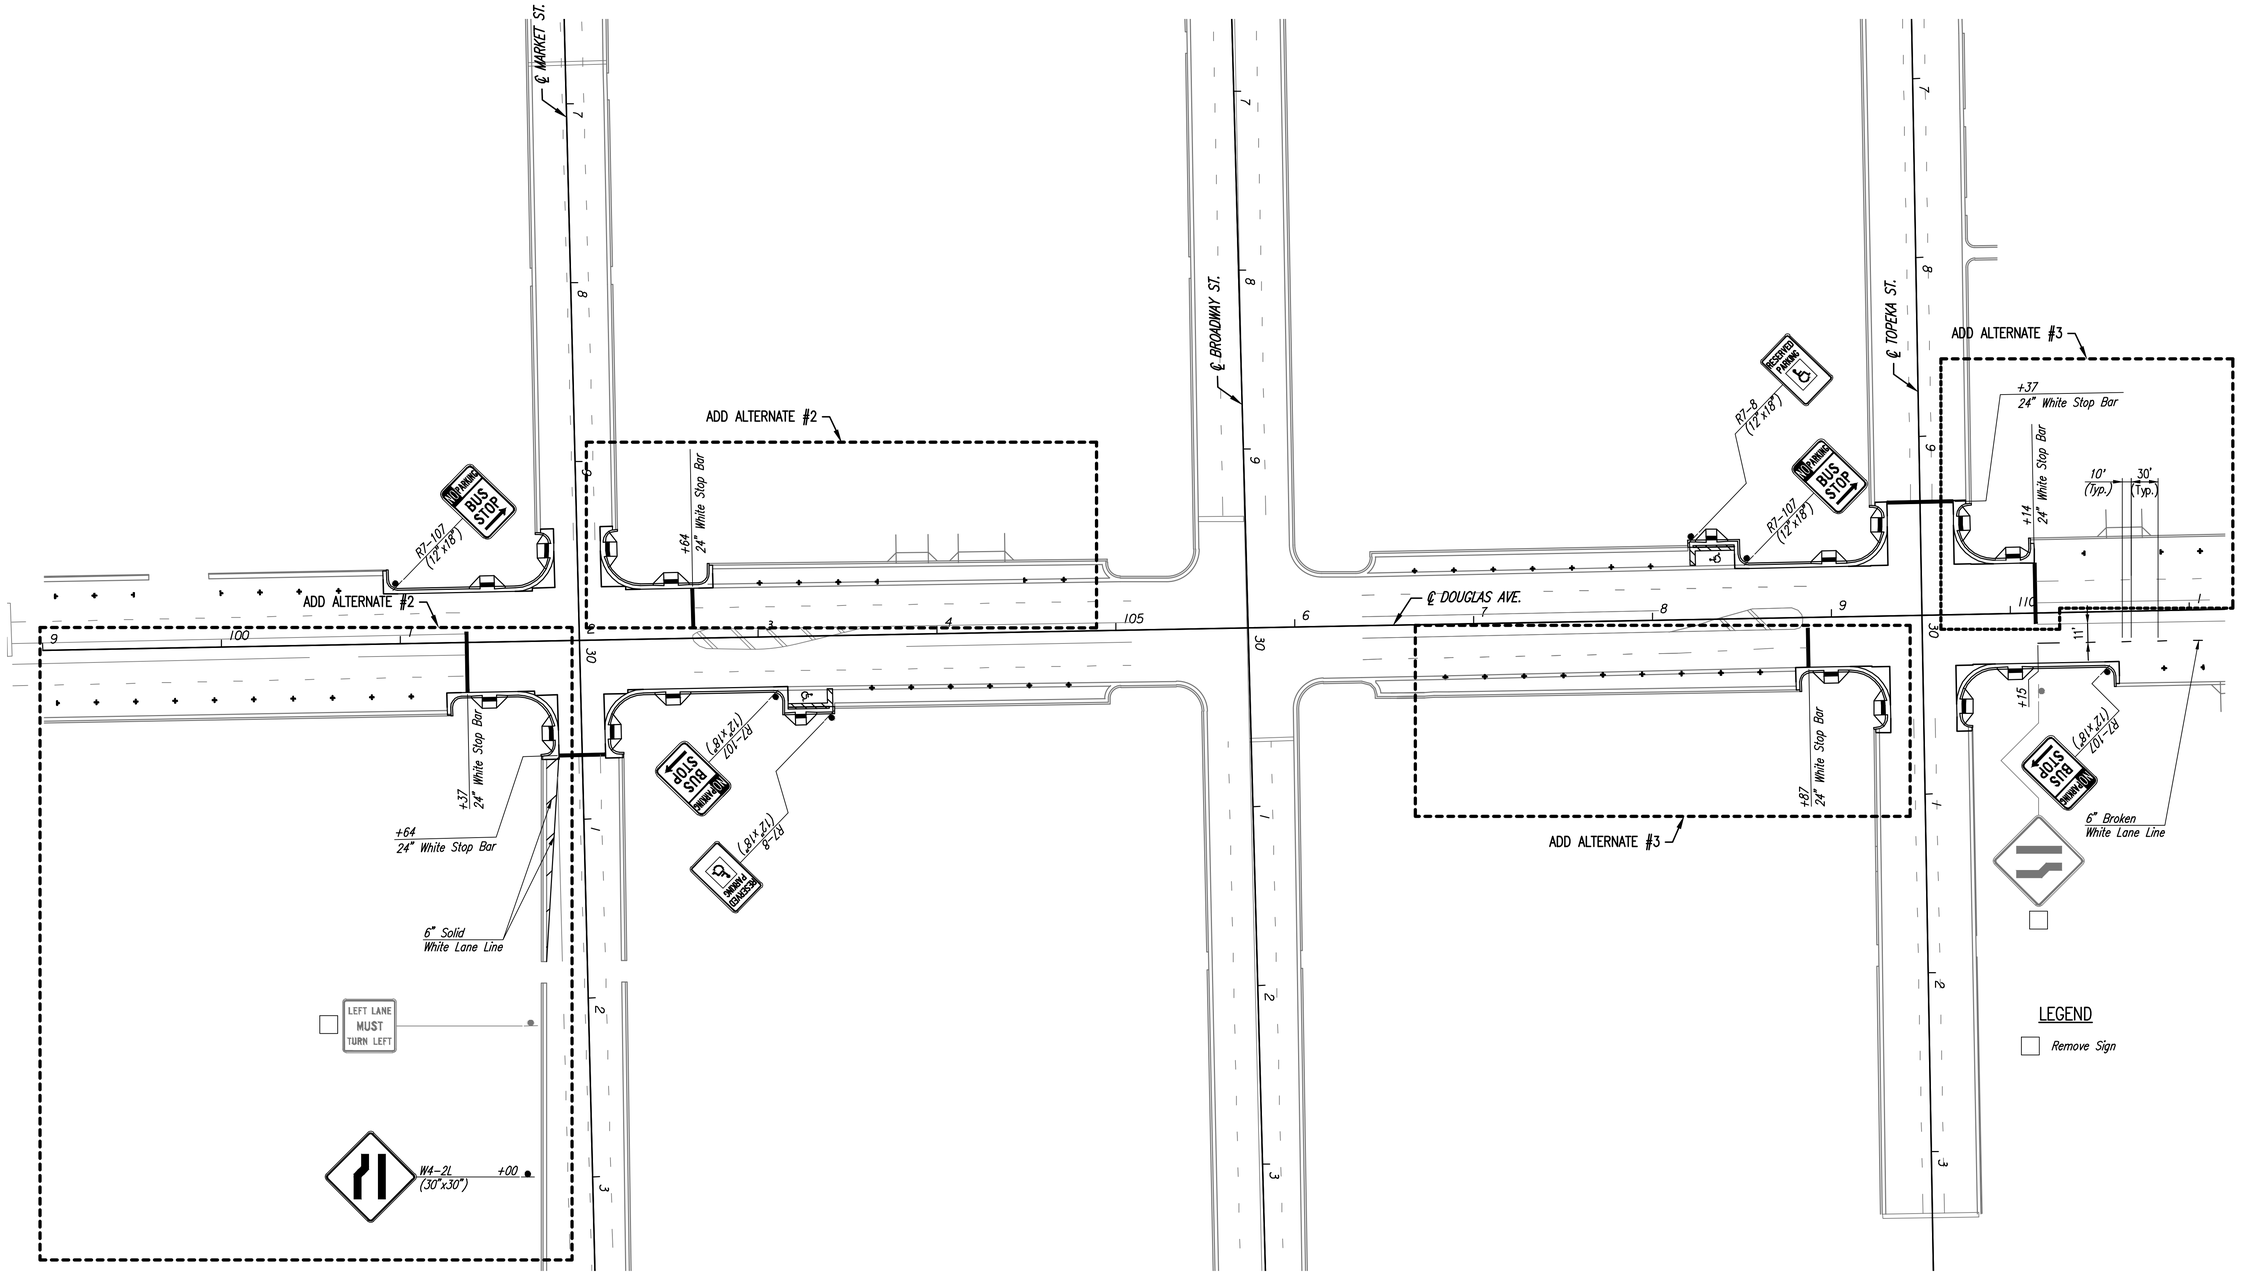

SUMMARY OF PAVEMENT MARKINGS												
LOCATION	4" Solid White Parking Line (ft)	6" Broken White Lane Line (ft)	6" Solid White Lane Line (ft)	6" Solid White Edge Line (ft)	12" Solid White Crosswalk Line (ft)	24" Solid White Crosswalk Line (ft)	24" Solid White Stop Line (ft)	4" Solid Yellow Lane Line (ft)	4" Broken Yellow Lane Line (ft)	4" Solid Yellow Double Line (ft)	Handicap Pavement Marking Symbol	Left Turn Arrow
Douglas	*397*	*453*		*211*	*528*	*72*	*205*	*1150*	*288*		*2*	*5*
Market							*26*					
Topeka							*37*					
Emporia	*3109*	*208*			*226*		*22*				*7*	
St. Francis	*905*				*159*		*22*			*437*	*2*	
Total	*4411*	*661*		*211*	*913*	*72*	*312*	*1150*	*288*	*437*	*11*	*5*

See Sh. No. C42 for Additional Marking Details.

PEC
PROFESSIONAL ENGINEERING CONSULTANTS, P.A.
303 SOUTH TOPEKA WICHITA, KS 67202
316-262-2691 www.pec1.com

Saved 12-19-2013 3:16:01 PM by CP
Plot Scale 1:1 12-19-2013 3:16:20 PM by CP

PRINTS ISSUED

DATE	PURPOSE	NO.
04.29.13	FIELD CHECK	
05.31.13	OFFICE CHECK	
12.23.13	FOR CONSTRUCTION	

DOUGLAS AVE. BUS
FACILITY IMPROVEMENTS
(472-85080)
WICHITA, KS

LawKingdon Architecture
Engineering · Planning · Interiors · Landscapes

LawKingdon Architecture
345 RIVERVIEW,WICHITA,KS 67203
Phone (316) 268-0230 Fax: (316) 268-0205
©

CONTACT: Jeffery A. Best, ASLA

PROJECT NUMBER:
12856

SHEET TITLE:
SIGNING AND MARKING PLAN

SHEET NUMBER:
C39