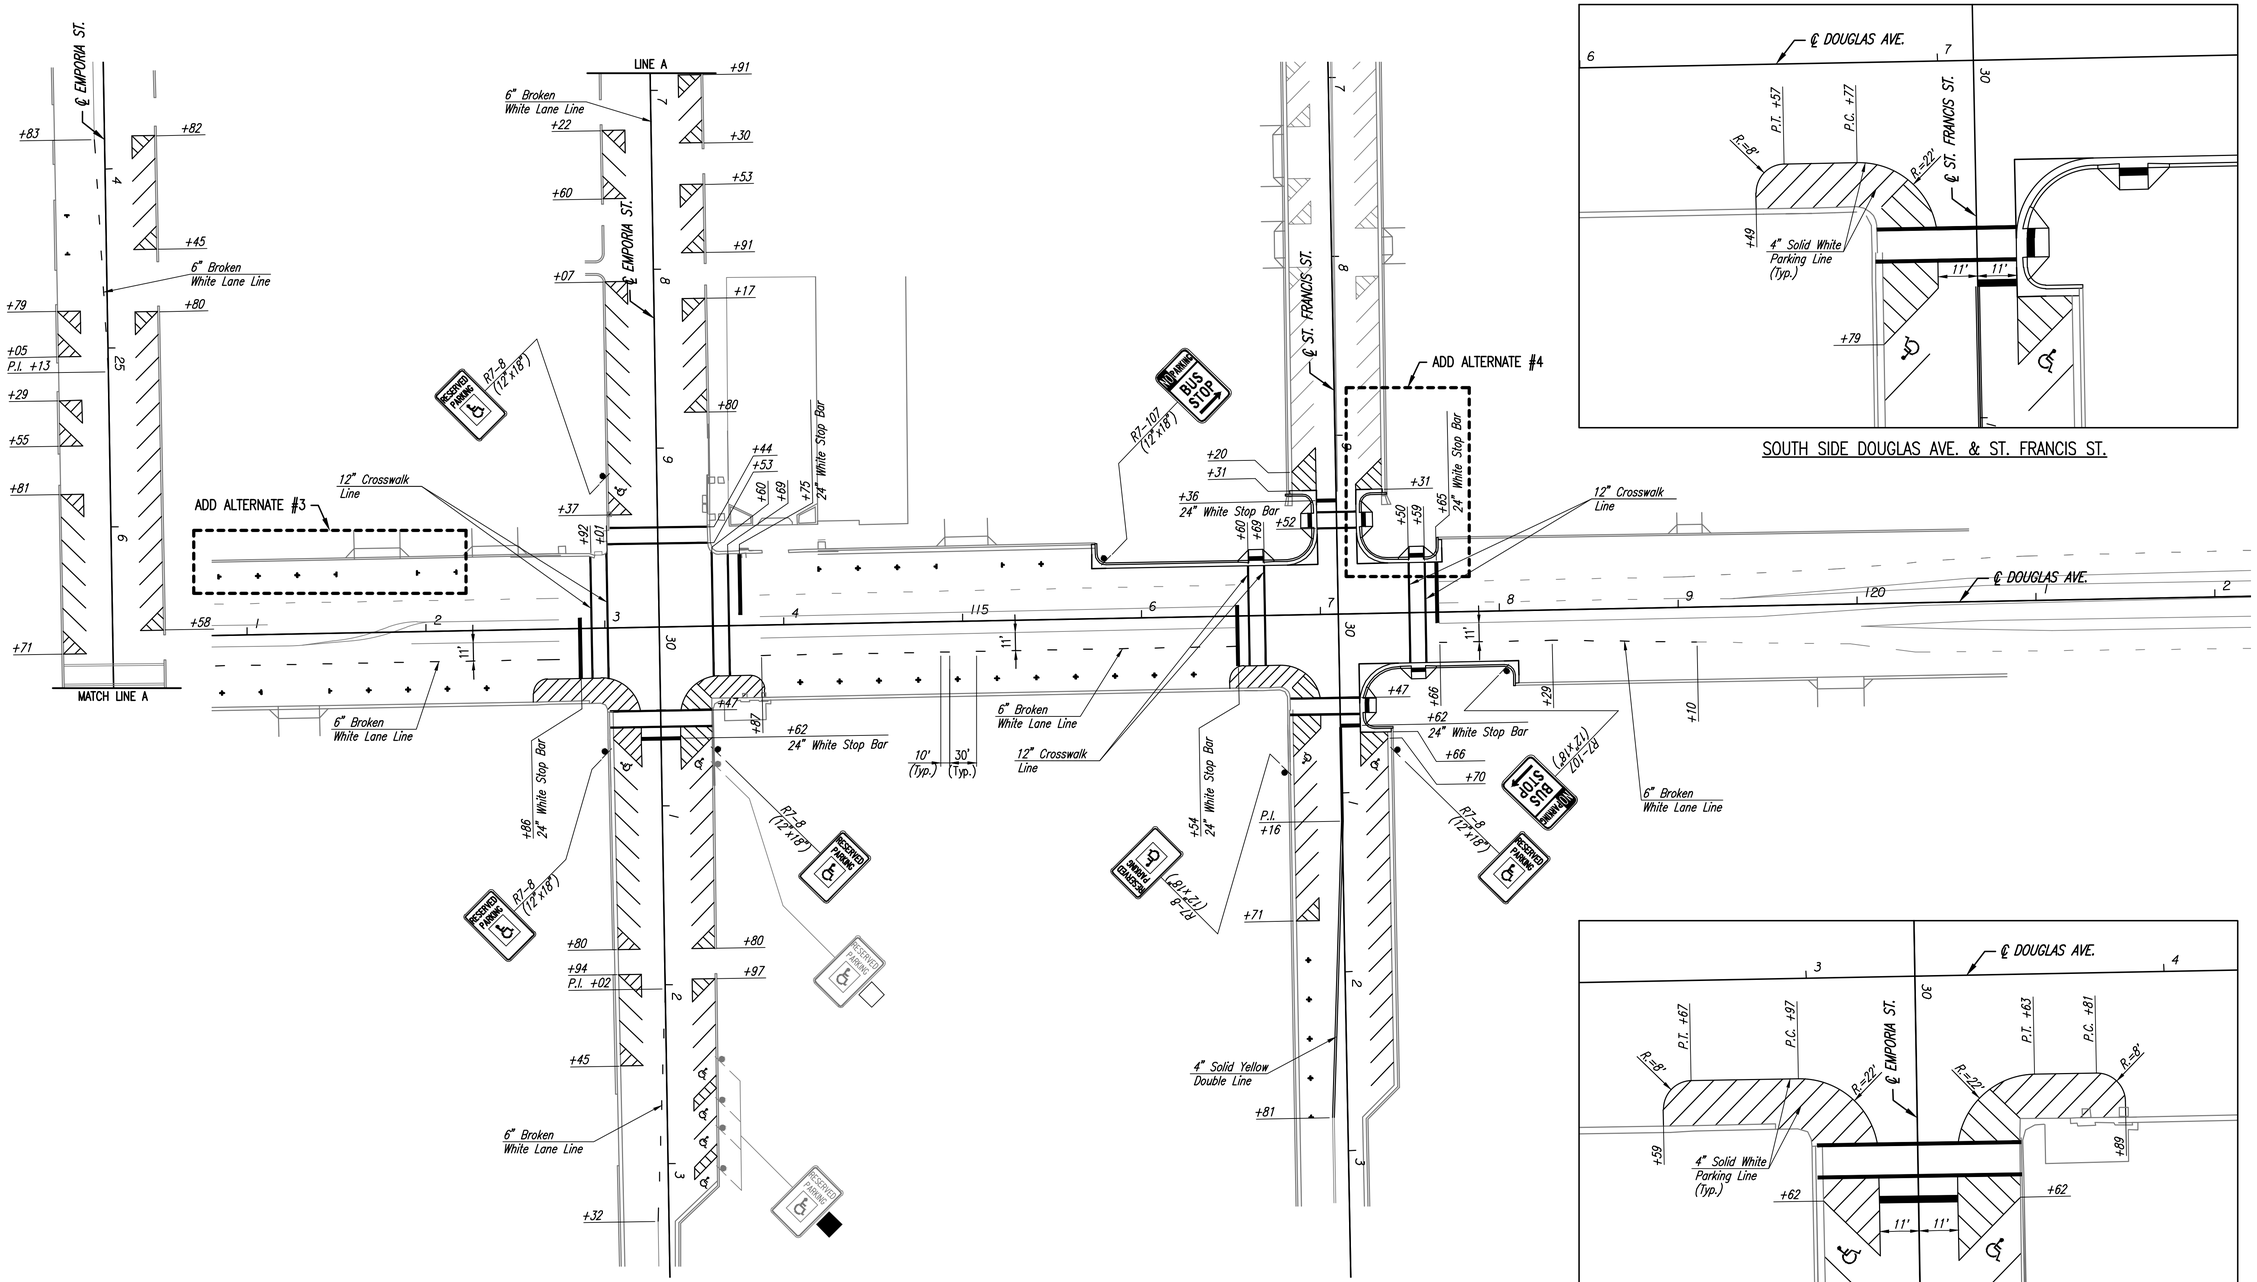

See Sh. No. C42 for Additional Marking Details.

LEGEND

- ■ Existing Sign to Remain
- □ Remove Sign

PEC
PROFESSIONAL ENGINEERING CONSULTANTS, P.A.
303 SOUTH TOPEKA WICHITA, KS 67202
316-262-2691 www.pec1.com

PRINTS ISSUED

DATE	PURPOSE	NO.
04.29.13	FIELD CHECK	
05.31.13	OFFICE CHECK	
12.23.13	FOR CONSTRUCTION	

DOUGLAS AVE. BUS FACILITY IMPROVEMENTS
(472-85080)
WICHITA, KS

LawKingdon Architecture
Engineering · Planning · Interiors · Landscapes

LawKingdon Architecture
345 RIVERVIEW,WICHITA,KS 67203
Phone (316) 268-0230 Fax: (316) 268-0205
©
CONTACT: Jeffery A. Best, ASLA

PROJECT NUMBER:
12856

SHEET TITLE:
SIGNING AND MARKING PLAN

SHEET NUMBER:
C40

Saved 12-19-2013 3:16:01 PM by CP
Plot Scale 1:1 12-19-2013 3:16:24 PM by CP