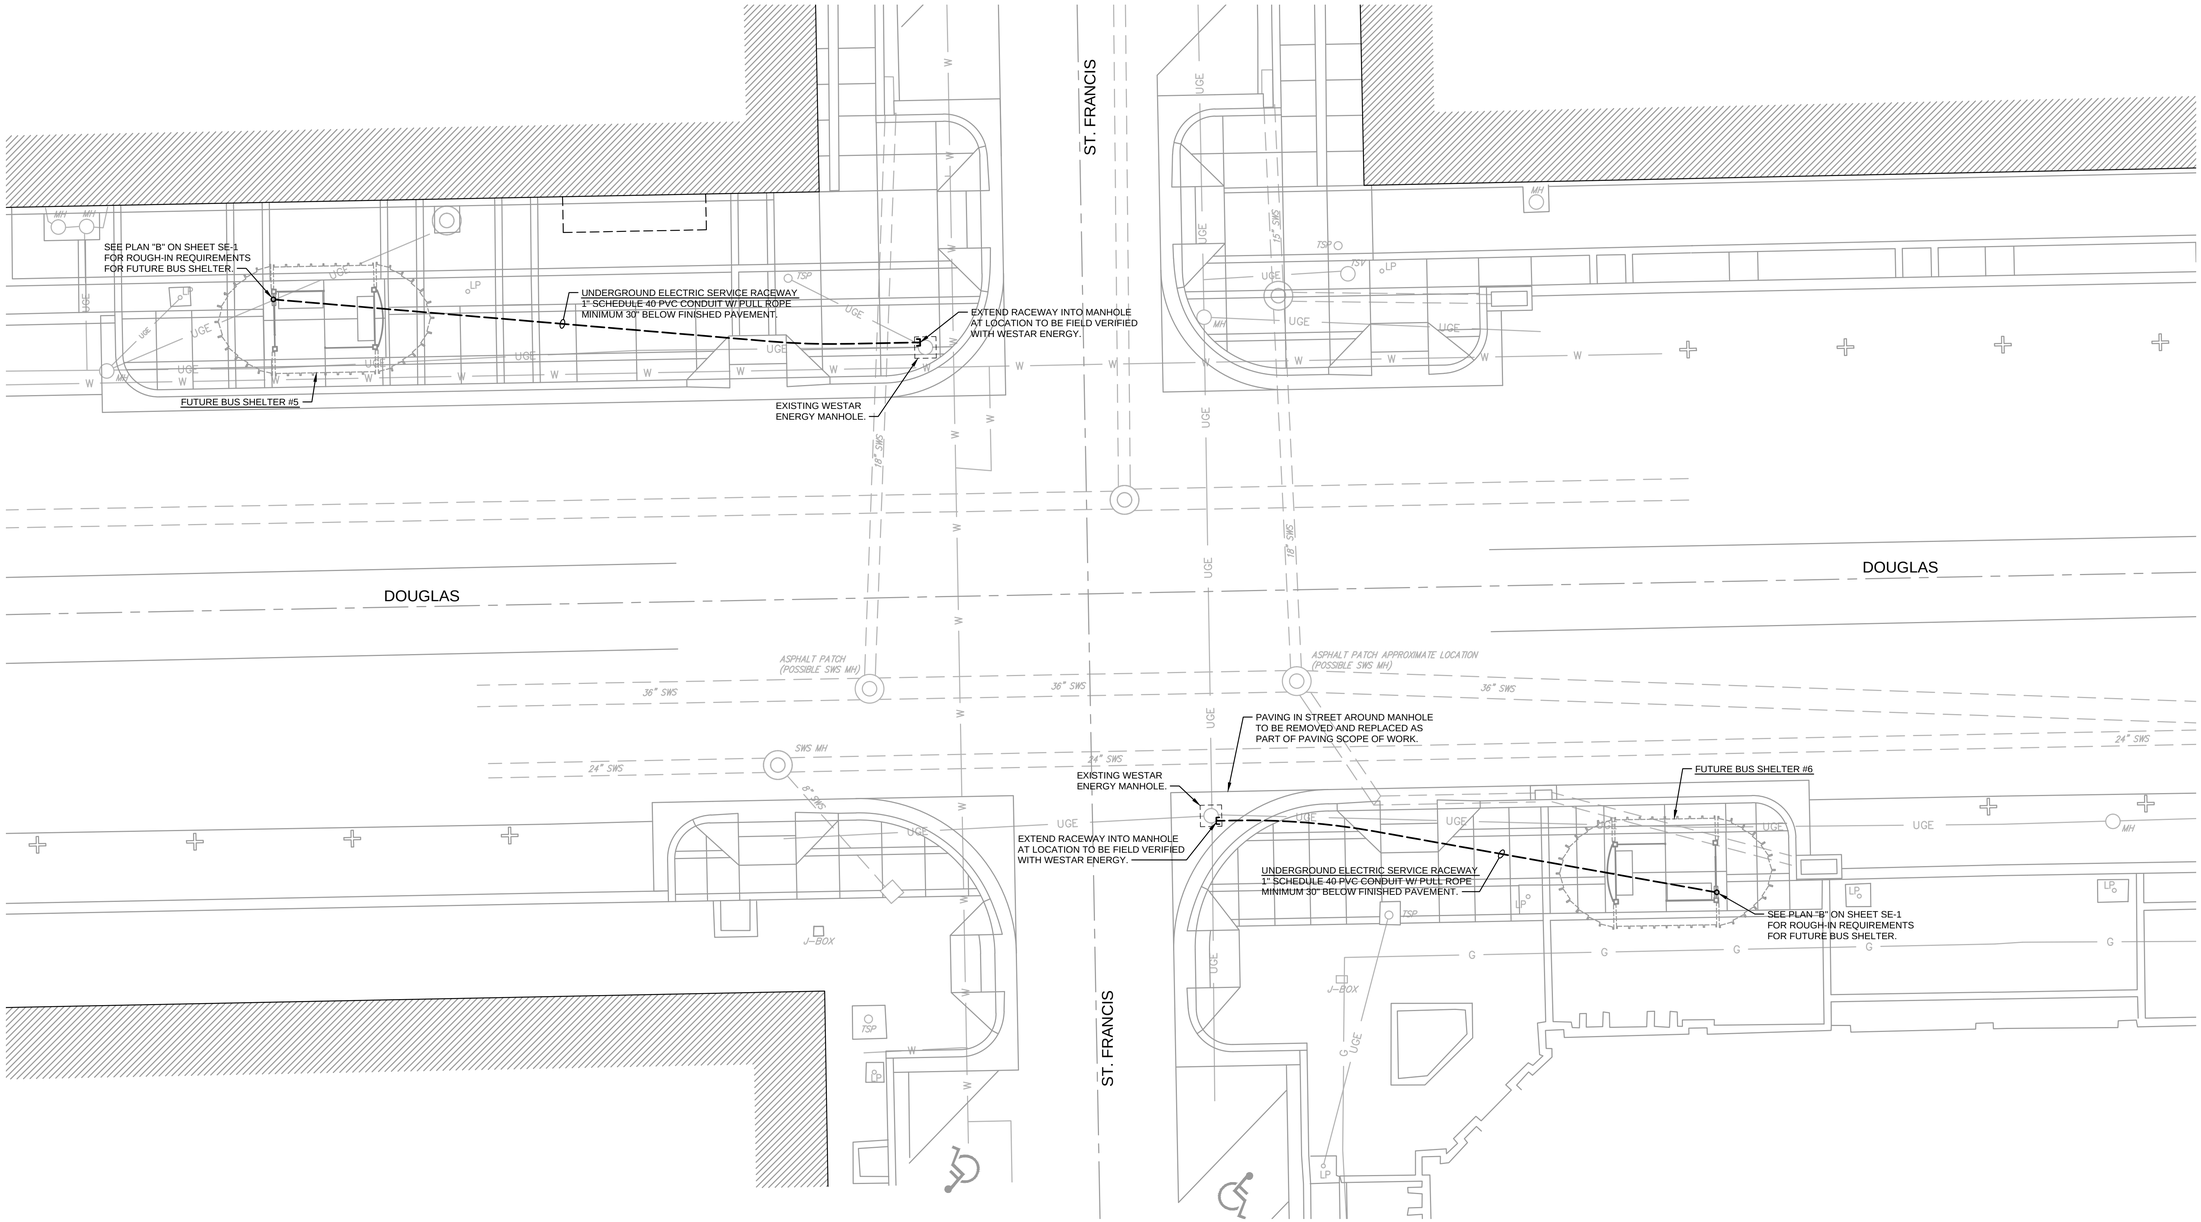

A SITE ELECTRICAL PLAN - DOUGLAS AT ST. FRANCIS

1" = 10'-0"

NORTH

PRINTS ISSUED

DATE	PURPOSE	NO.
05.30.14	FOR BID	

DOUGLAS AVE. BUS
FACILITY IMPROVEMENTS
(472-85080)
WICHITA, KS

LawKingdon Architecture
Engineering · Planning · Interiors · Landscapes

LawKingdon, Inc.©
345 Riverview Wichita, KS 67203
T 316.268.0230 F 316.268.0205
CONTACT: Jeffery A. Best, ASLA

PROJECT NUMBER:
12856

SHEET TITLE:
SITE ELECTRICAL PLAN
DOUGLAS AT
ST. FRANCIS

SHEET NUMBER:
SE-3 OF: SE-6