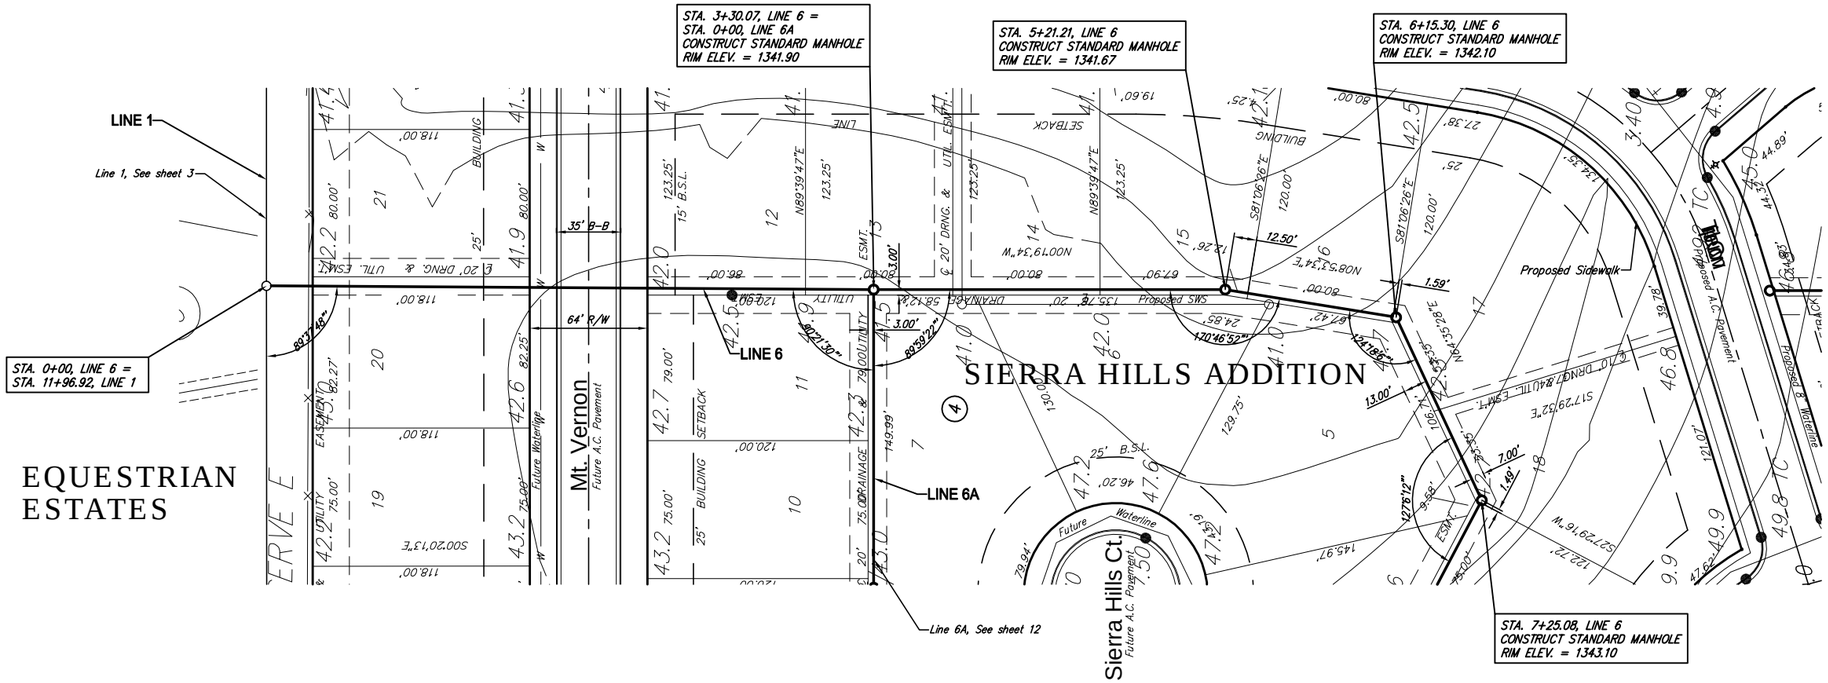

SCALE
1" = 40' HORIZ. (PLAN)
1" = 5' VERT. (PROFILE)

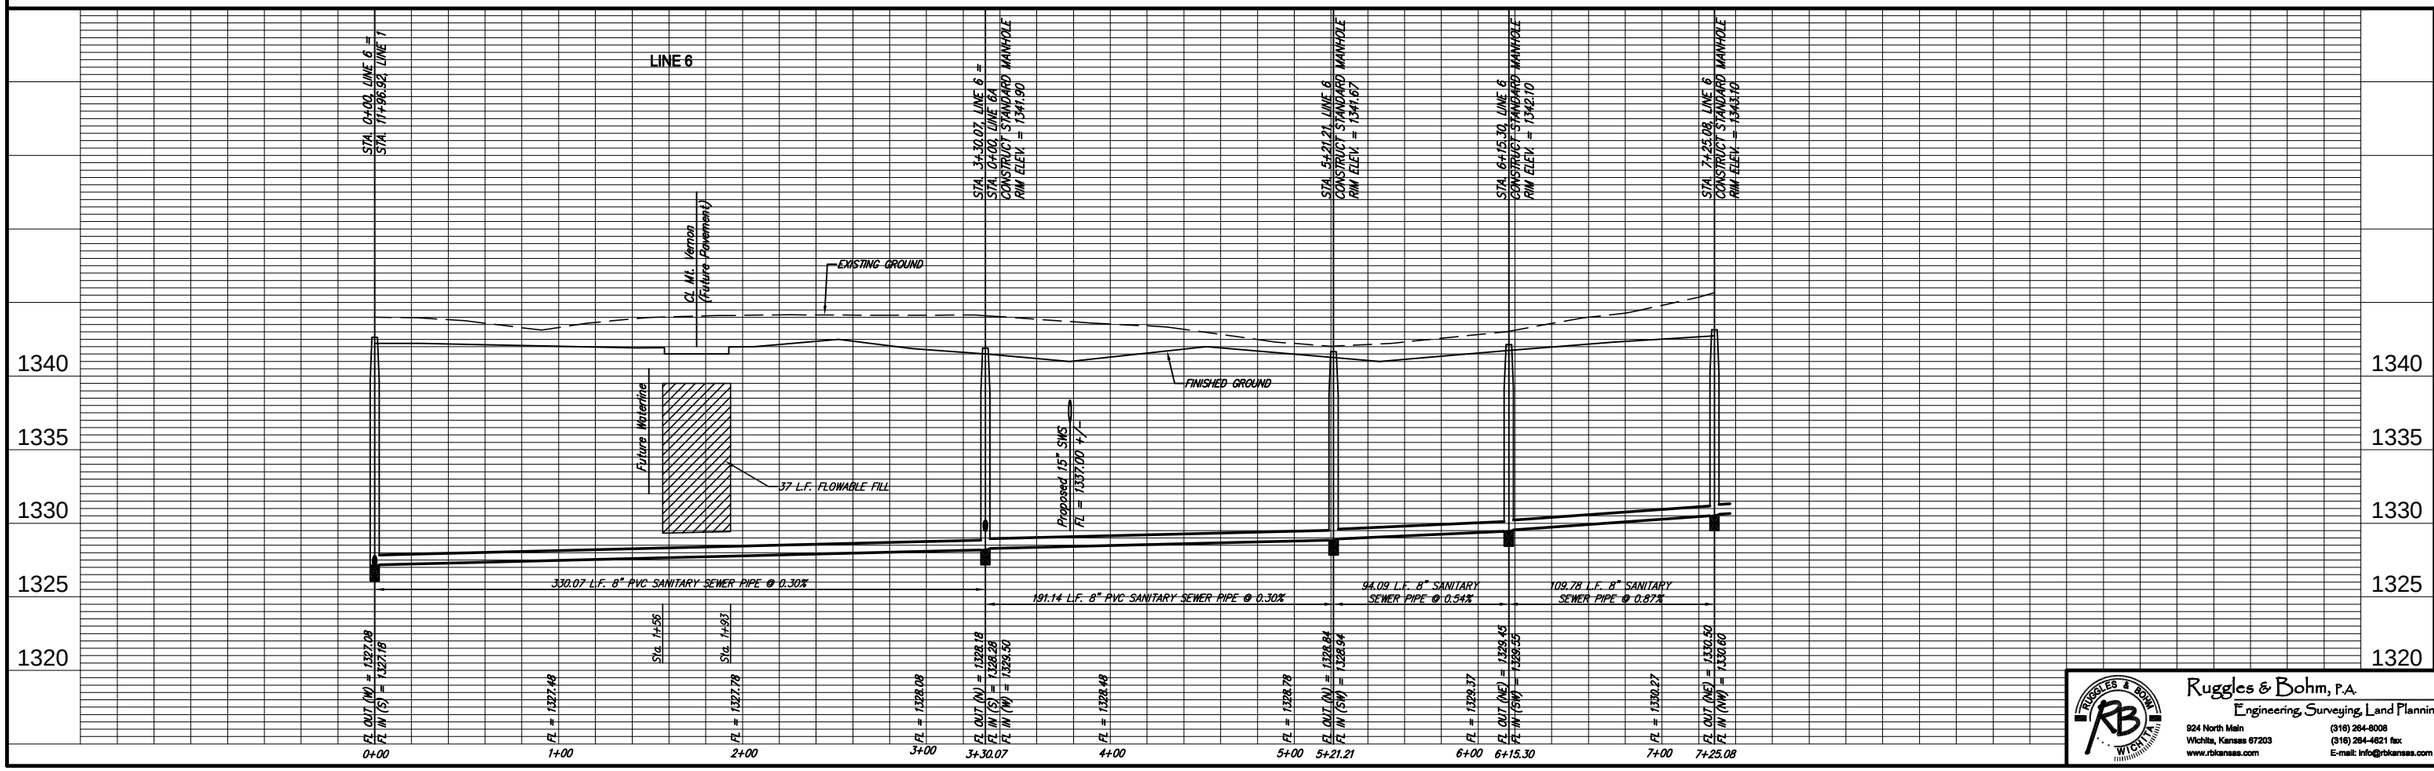

REVISED	
REVIEW	
DRAWN	MWS
DATE	01/20/03
DESIGN	MWS
UTILITY	
PROJECT NUMBER	468-83583
DRAWING FILE	Phase 1...\San...Sewer.dwg

Sierra Hills - Phase 1 Sanitary Sewer
Line 6
WICHITA, KANSAS

Ruggles & Bohm, P.A.
Engineering, Surveying, Land Planning
924 North Main
Wichita, Kansas 67203
www.rbkansas.com
(316) 264-8008
(316) 264-4621 fax
E-mail: info@rbkansas.com

RB JOB 2272 T