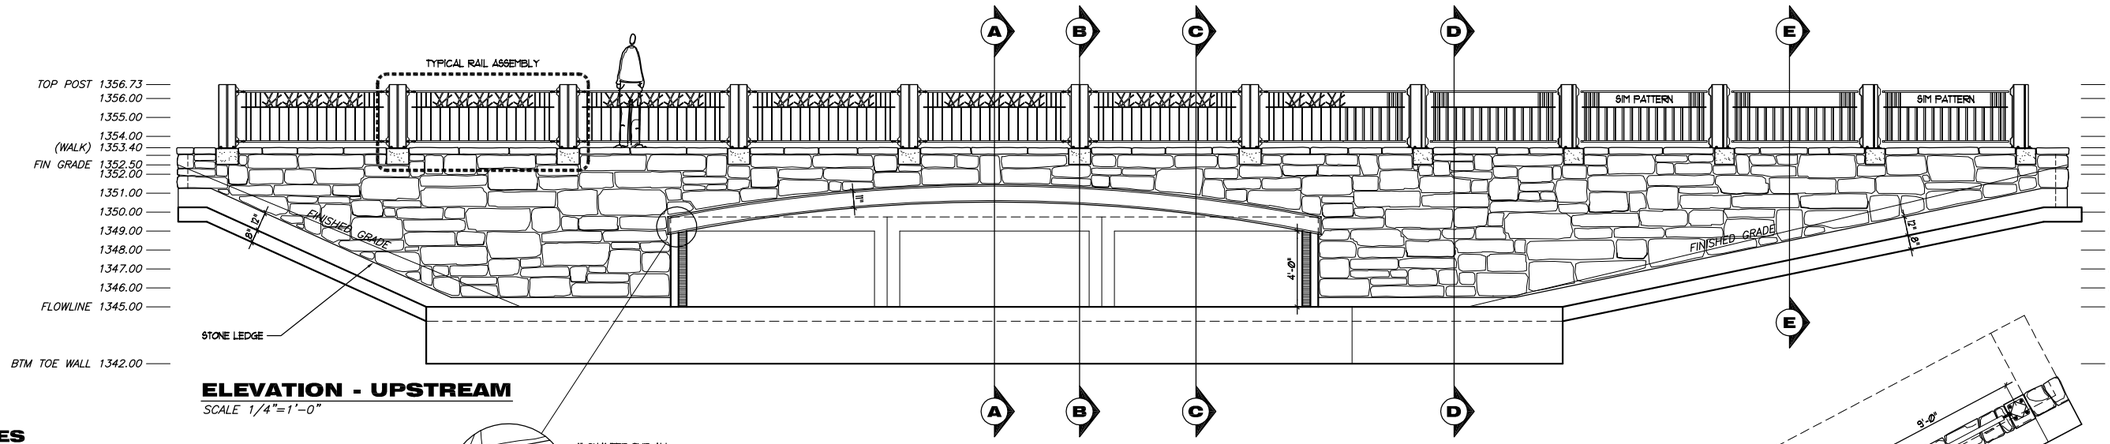

ELEVATION - UPSTREAM

SCALE 1/4"=1'-0"

GENERAL NOTES

1) STONE VENEER
QUARRIED BY: TURKEY CREEK NATURAL STONE
CONTACT: CHUCK EVANS
PHONE: 918-647-6670
TYPE: SAN-BOIS BLEND
FINISH: NATURAL (OUT OF GROUND)
BED THICKNESS: 3-5"
LENGTH: 10-42"
HEIGHT: 10-14"

2) GROUT COLOR: TO BE DETERMINED AT TIME OF MOCK-UP CONSTRUCTION.

3) PRODUCT MOCK-UPS
SHALL BE REQUIRED ON ALL WALL STEEL AND PAVER SYSTEMS PRIOR TO COMMENCEMENT OF WORK. WALL AND STEEL SYSTEM MOCK-UPS MAY VARY IN HEIGHT AND LENGTH (TO-BE-DETERMINED BY LANDSCAPE ARCHITECT).
PAVER MOCK-UP SHALL BE A MINIMUM OF A 4'x4' SQ PANEL.

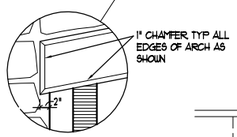

ARCH EXTENSION

NOT TO SCALE

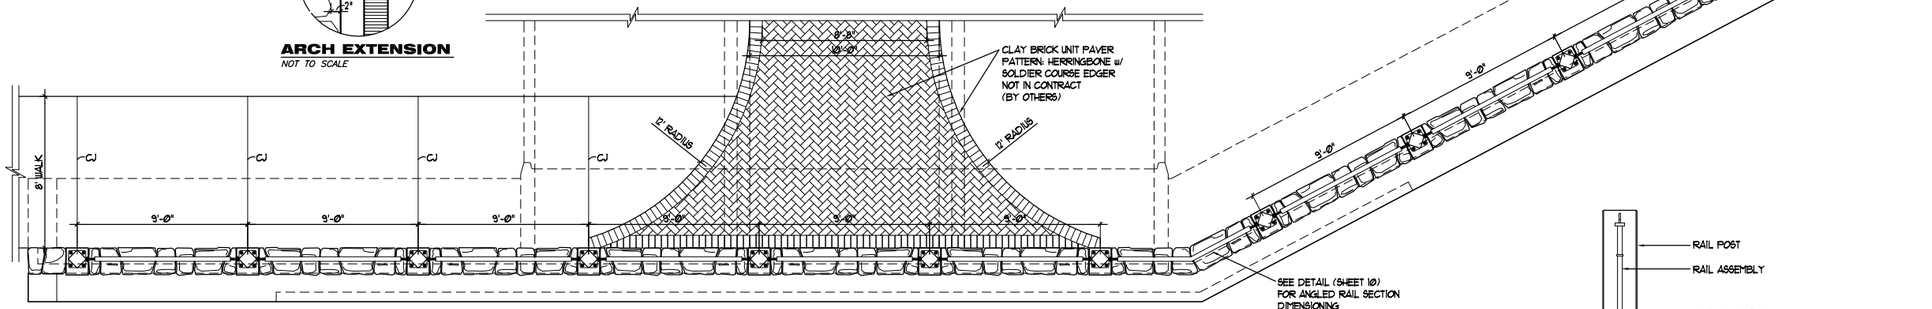

PLAN - UPSTREAM

SCALE 1/4"=1'-0"

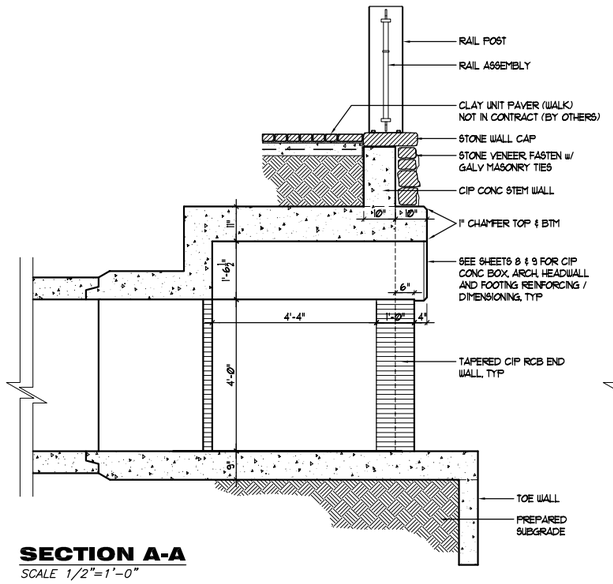

SECTION A-A

SCALE 1/2"=1'-0"

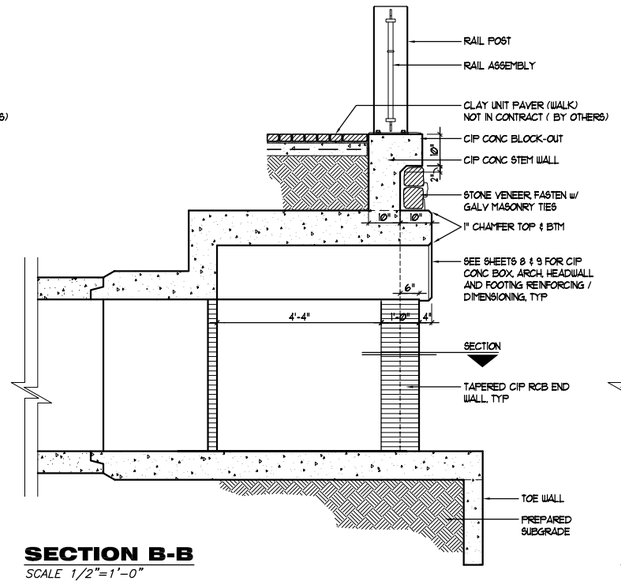

SECTION B-B

SCALE 1/2"=1'-0"

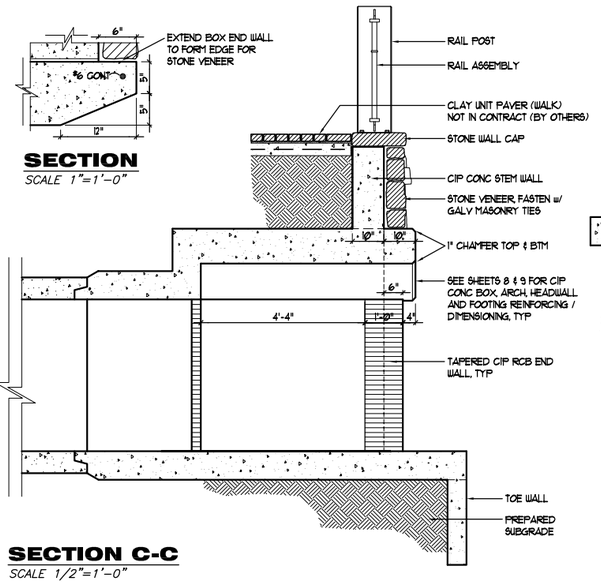

SECTION

SCALE 1"=1'-0"

SECTION C-C

SCALE 1/2"=1'-0"

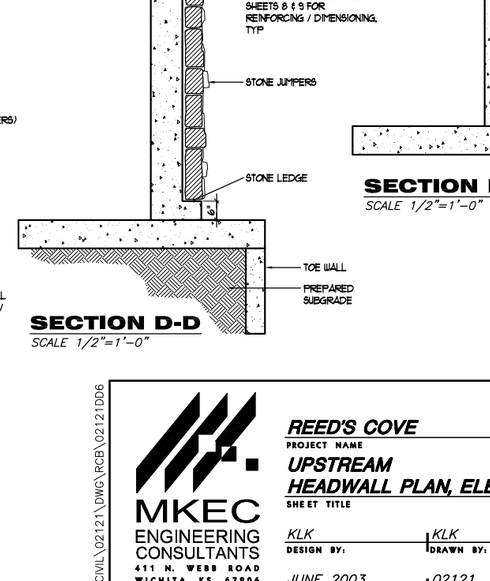

SECTION D-D

SCALE 1/2"=1'-0"

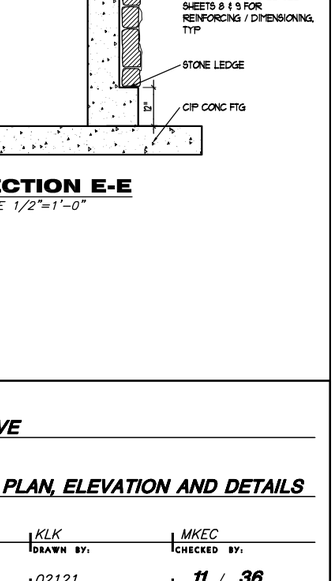

SECTION E-E

SCALE 1/2"=1'-0"

H:\CIVIL\02121\DWG\RCB\02121D06

MKEC ENGINEERING CONSULTANTS
411 N. WEBB ROAD
WICHITA, KS. 67206
316 - 684 - 9600

REED'S COVE
PROJECT NAME

UPSTREAM HEADWALL PLAN, ELEVATION AND DETAILS
SHEET TITLE

KLK	KLK	MKEC
DESIGN BY:	DRAWN BY:	CHECKED BY:
JUNE 2003	02121	11 / 36
DATE	JOB NO.	SHEET/OF