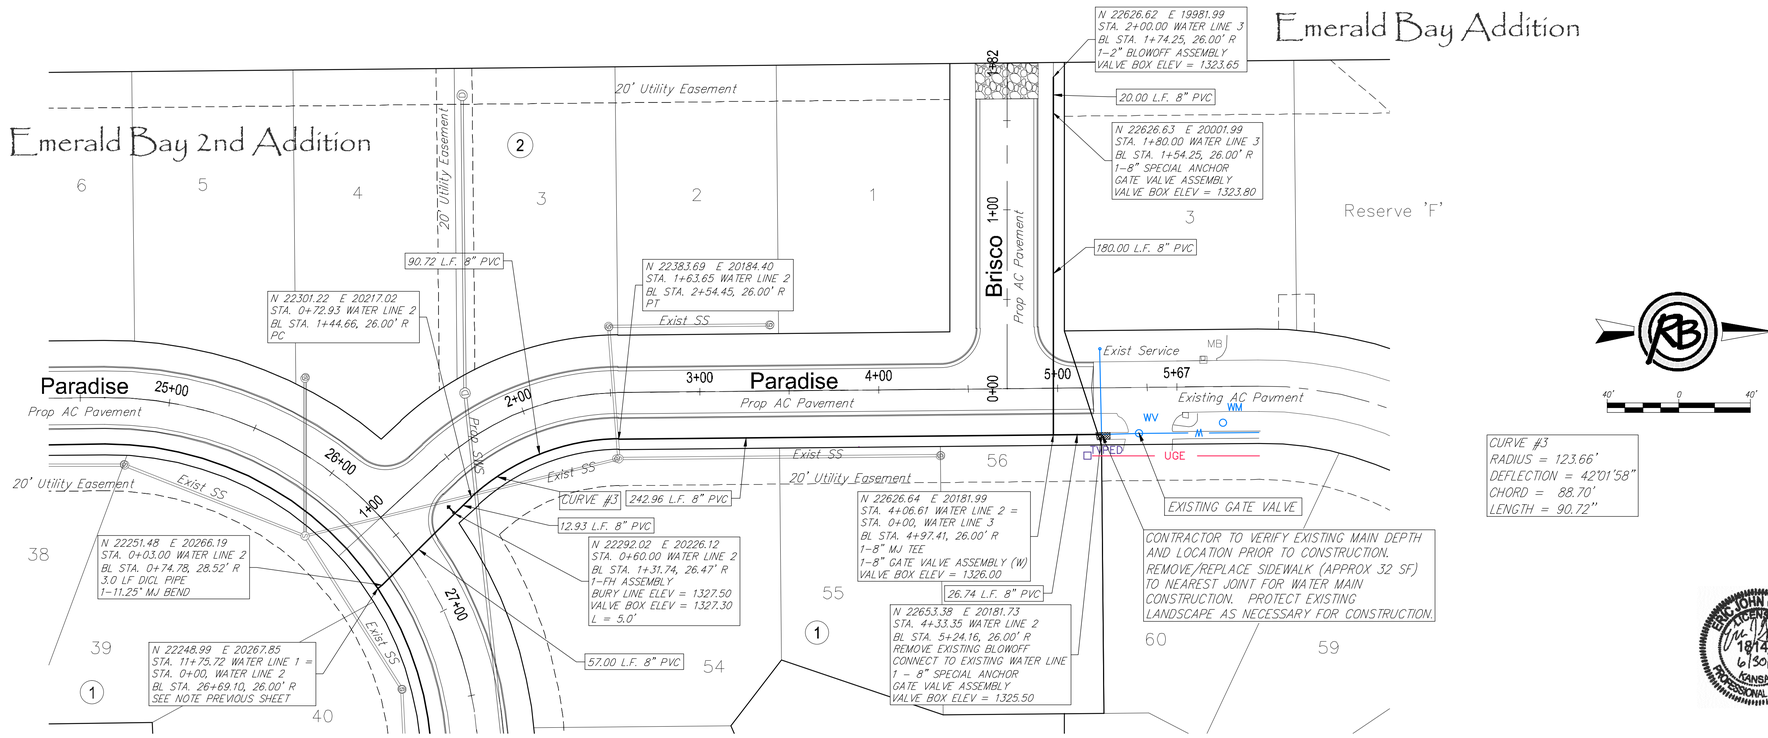

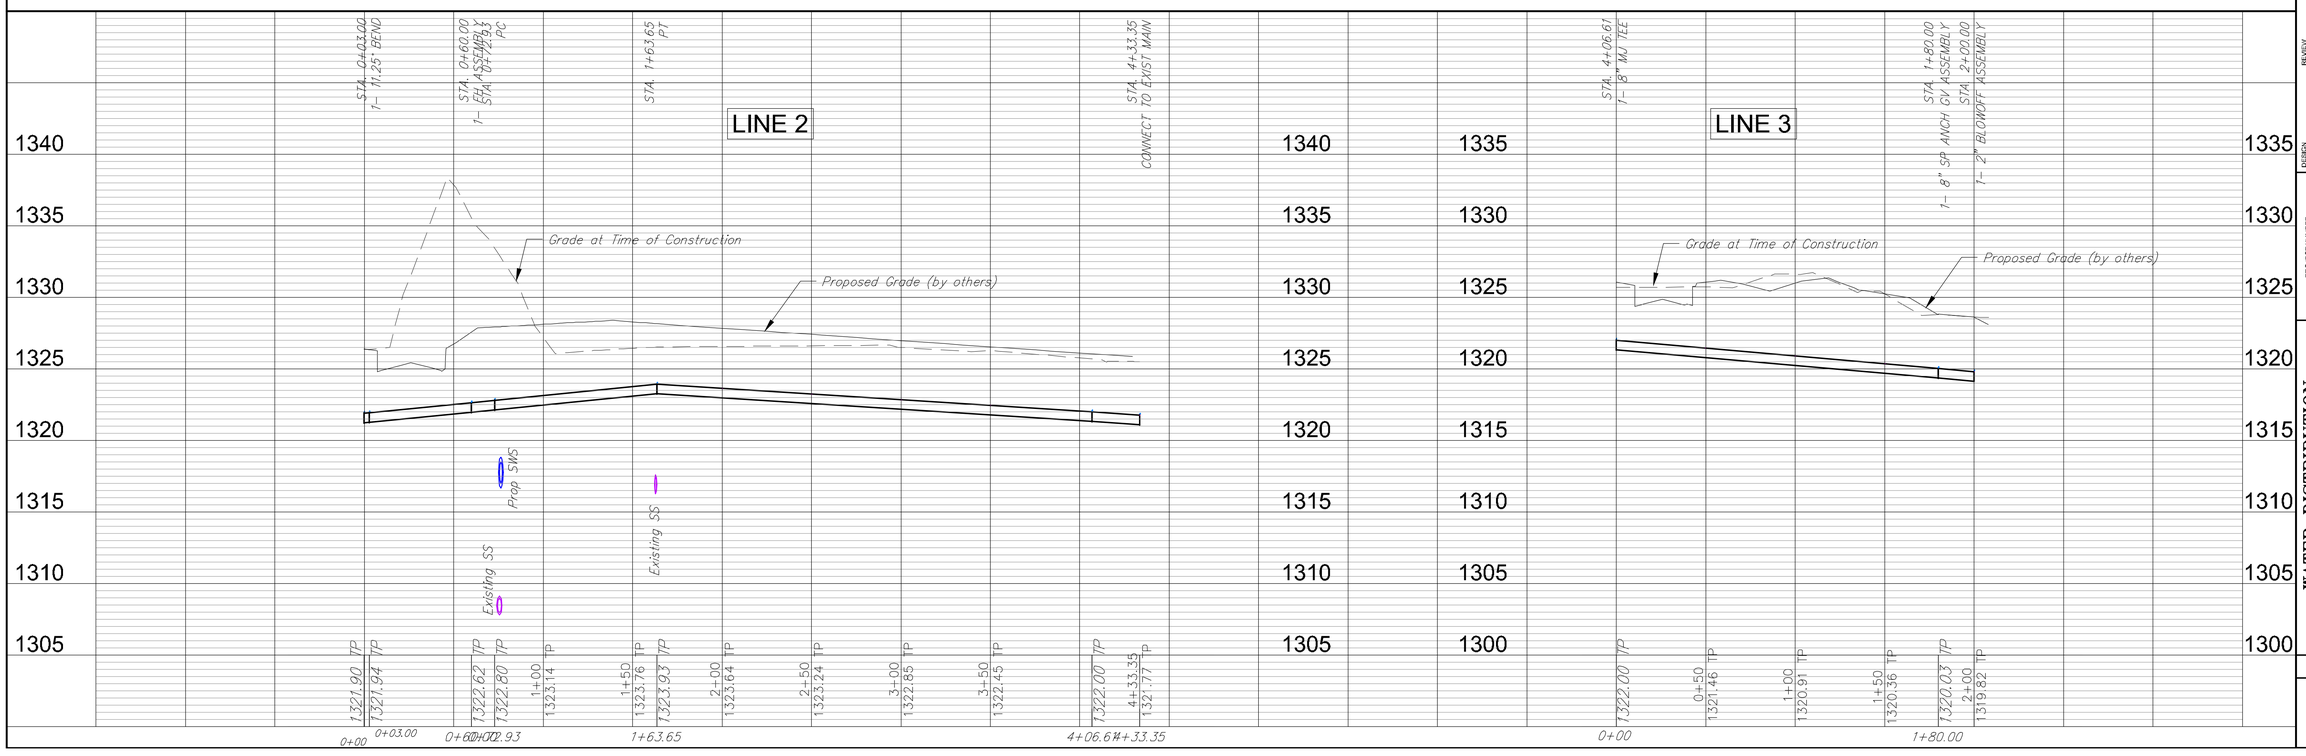

ERIC JOHN GLOVER
LICENSED
18144
6/30/14
KANSAS
PROFESSIONAL ENGINEER

RUGGLES BOHM
ENGINEERING | SURVEYING | LANDSCAPE ARCHITECTURE | CONSTRUCTION MANAGEMENT
151 NORTH KANSAS WICHITA, KANSAS 67202 316.265.9444 FAX 316.265.4451

REVIEW
DESIGN EJG
DRAWN EJG
DATE June 5, 2014

PROJECT NUMBER
DRAWING FILE Emerald Bay Eng Base Water Line 2

WATER DISTRIBUTION
WATER LINE 2
WICHITA, KANSAS

RB JOB 4160E

SHEET 5 OF 12