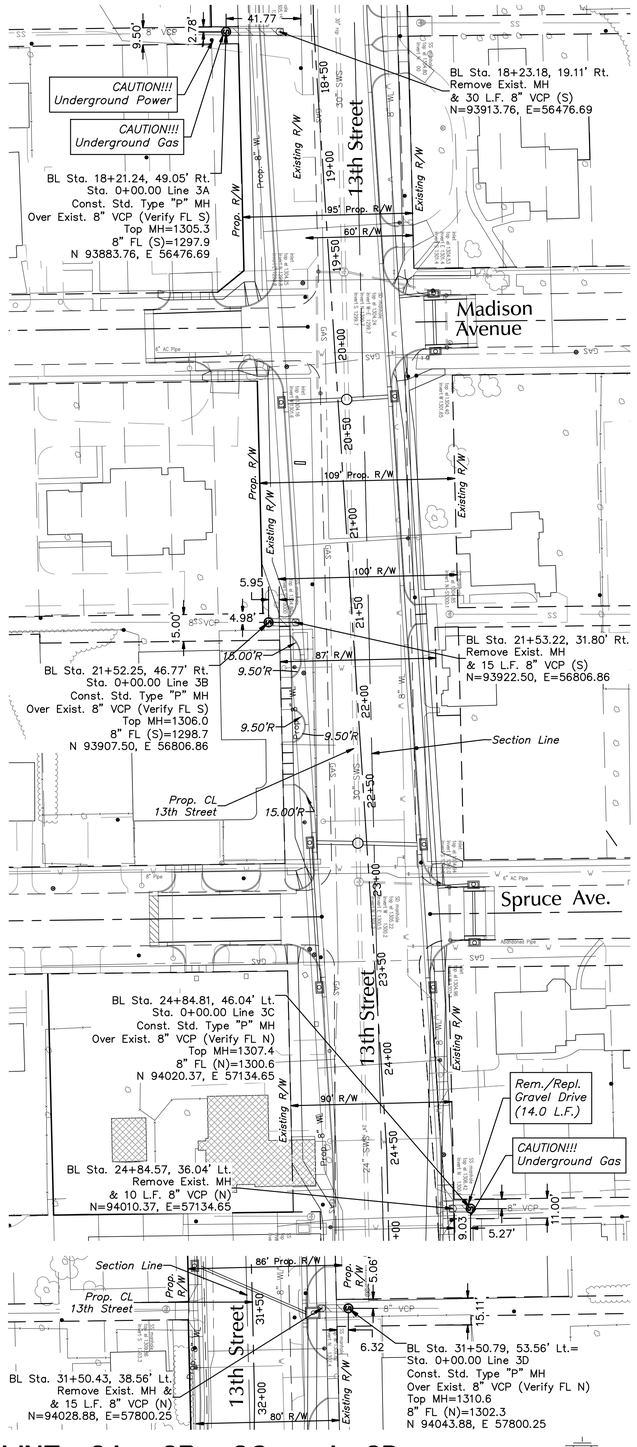


## LINE #3A, #3B, #3C, and #3D

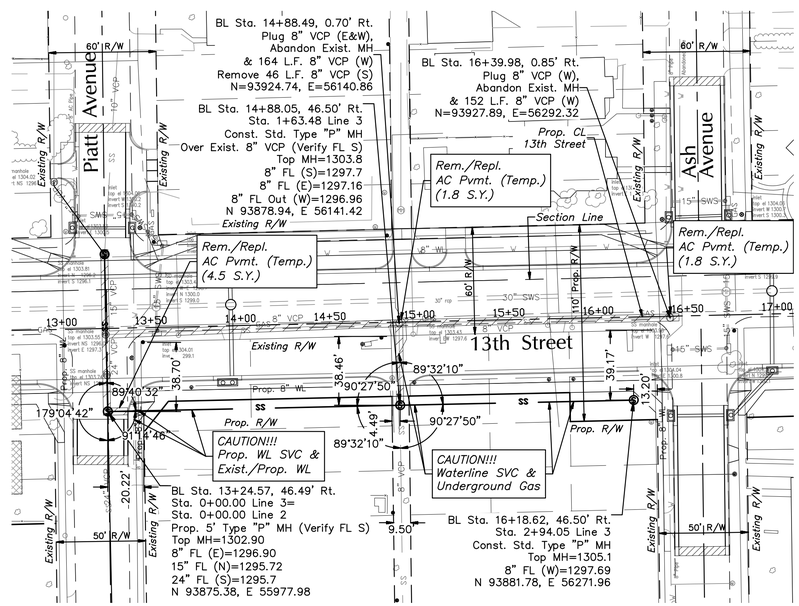


NOTES:
1. Contractor to Field Verify location and Depth of All Utilities Prior to Construction and Report Findings to Project Engineer.

**Remove Trees Only as Needed for Construction. Cost Shall be Subsidiary to Site Clearing.**

## LEGEND:

Sanitary Sewer to be Abandoned in Place or Removed as Noted in Plan

Existing Building to be Removed by Others

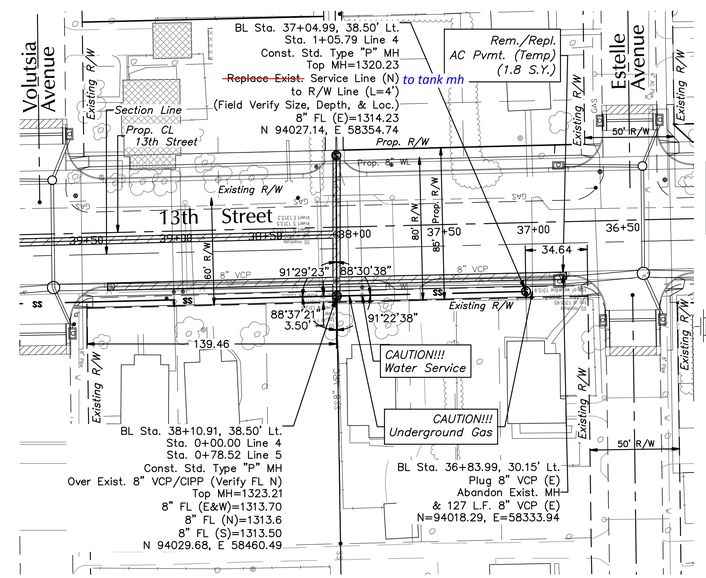


GRAPHIC SCALE

HORIZ. (IN FEET) 1 INCH = 40 FT.

VERT. (IN FEET) 1 INCH = 5 FT.

## LINE #3

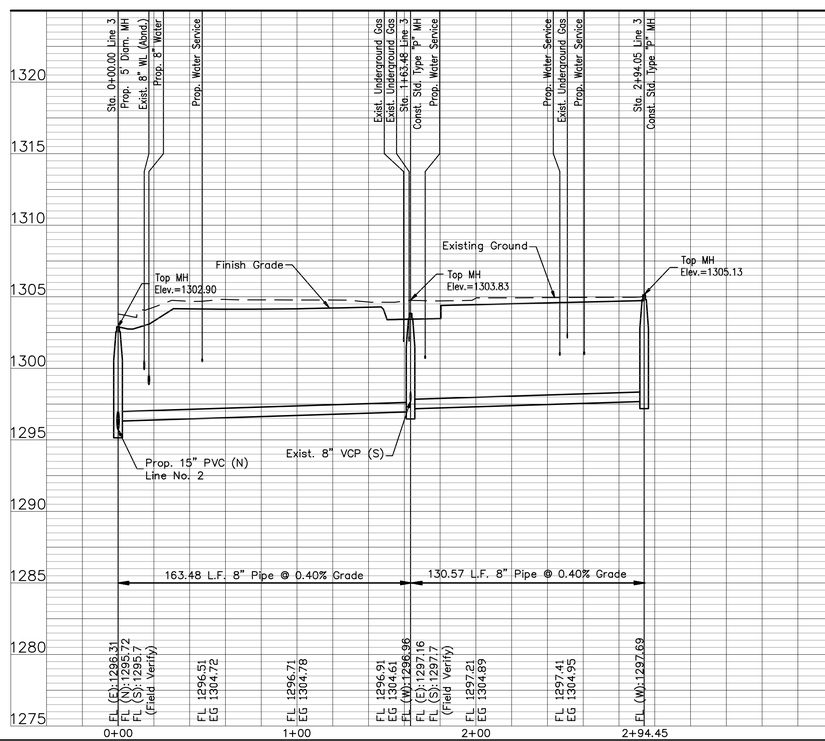


## LINE #4

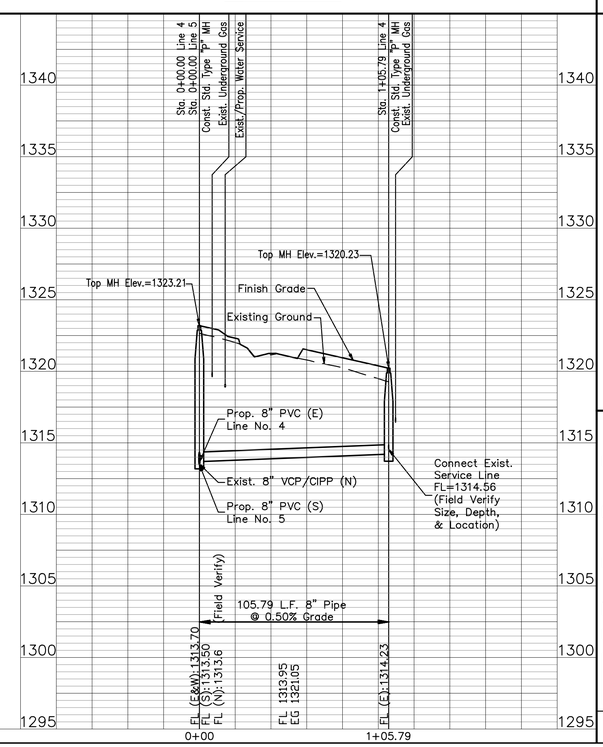


| No. | Date | By | Approved | Revision |
|---|---|---|---|---|
| | | | | |

13TH STREET NORTH FROM HYDRAULIC TO OLIVER
SANITARY SEWER EXTENSIONS
LINE NO. 3A, 3B, 3C, 3D, 3 & 4
CITY OF WICHITA, KANSAS
JAMES L. ARMOUR, P.E. – CITY ENGINEER
C.O.W. Proj. No. 468-84816 OCA No. 7624100


POE & ASSOCIATES, INC.
CONSULTING ENGINEERS
5940 E. Central, Suite 200 ■ Wichita, KS 67208-4242
Phone 316/685-4114 ■ FAX 316/685-4444


FINAL

Designed By: J. DICKMAN
Drawn By: M. TUCKER
Poe Job No.: 1871A
Date: March 2012