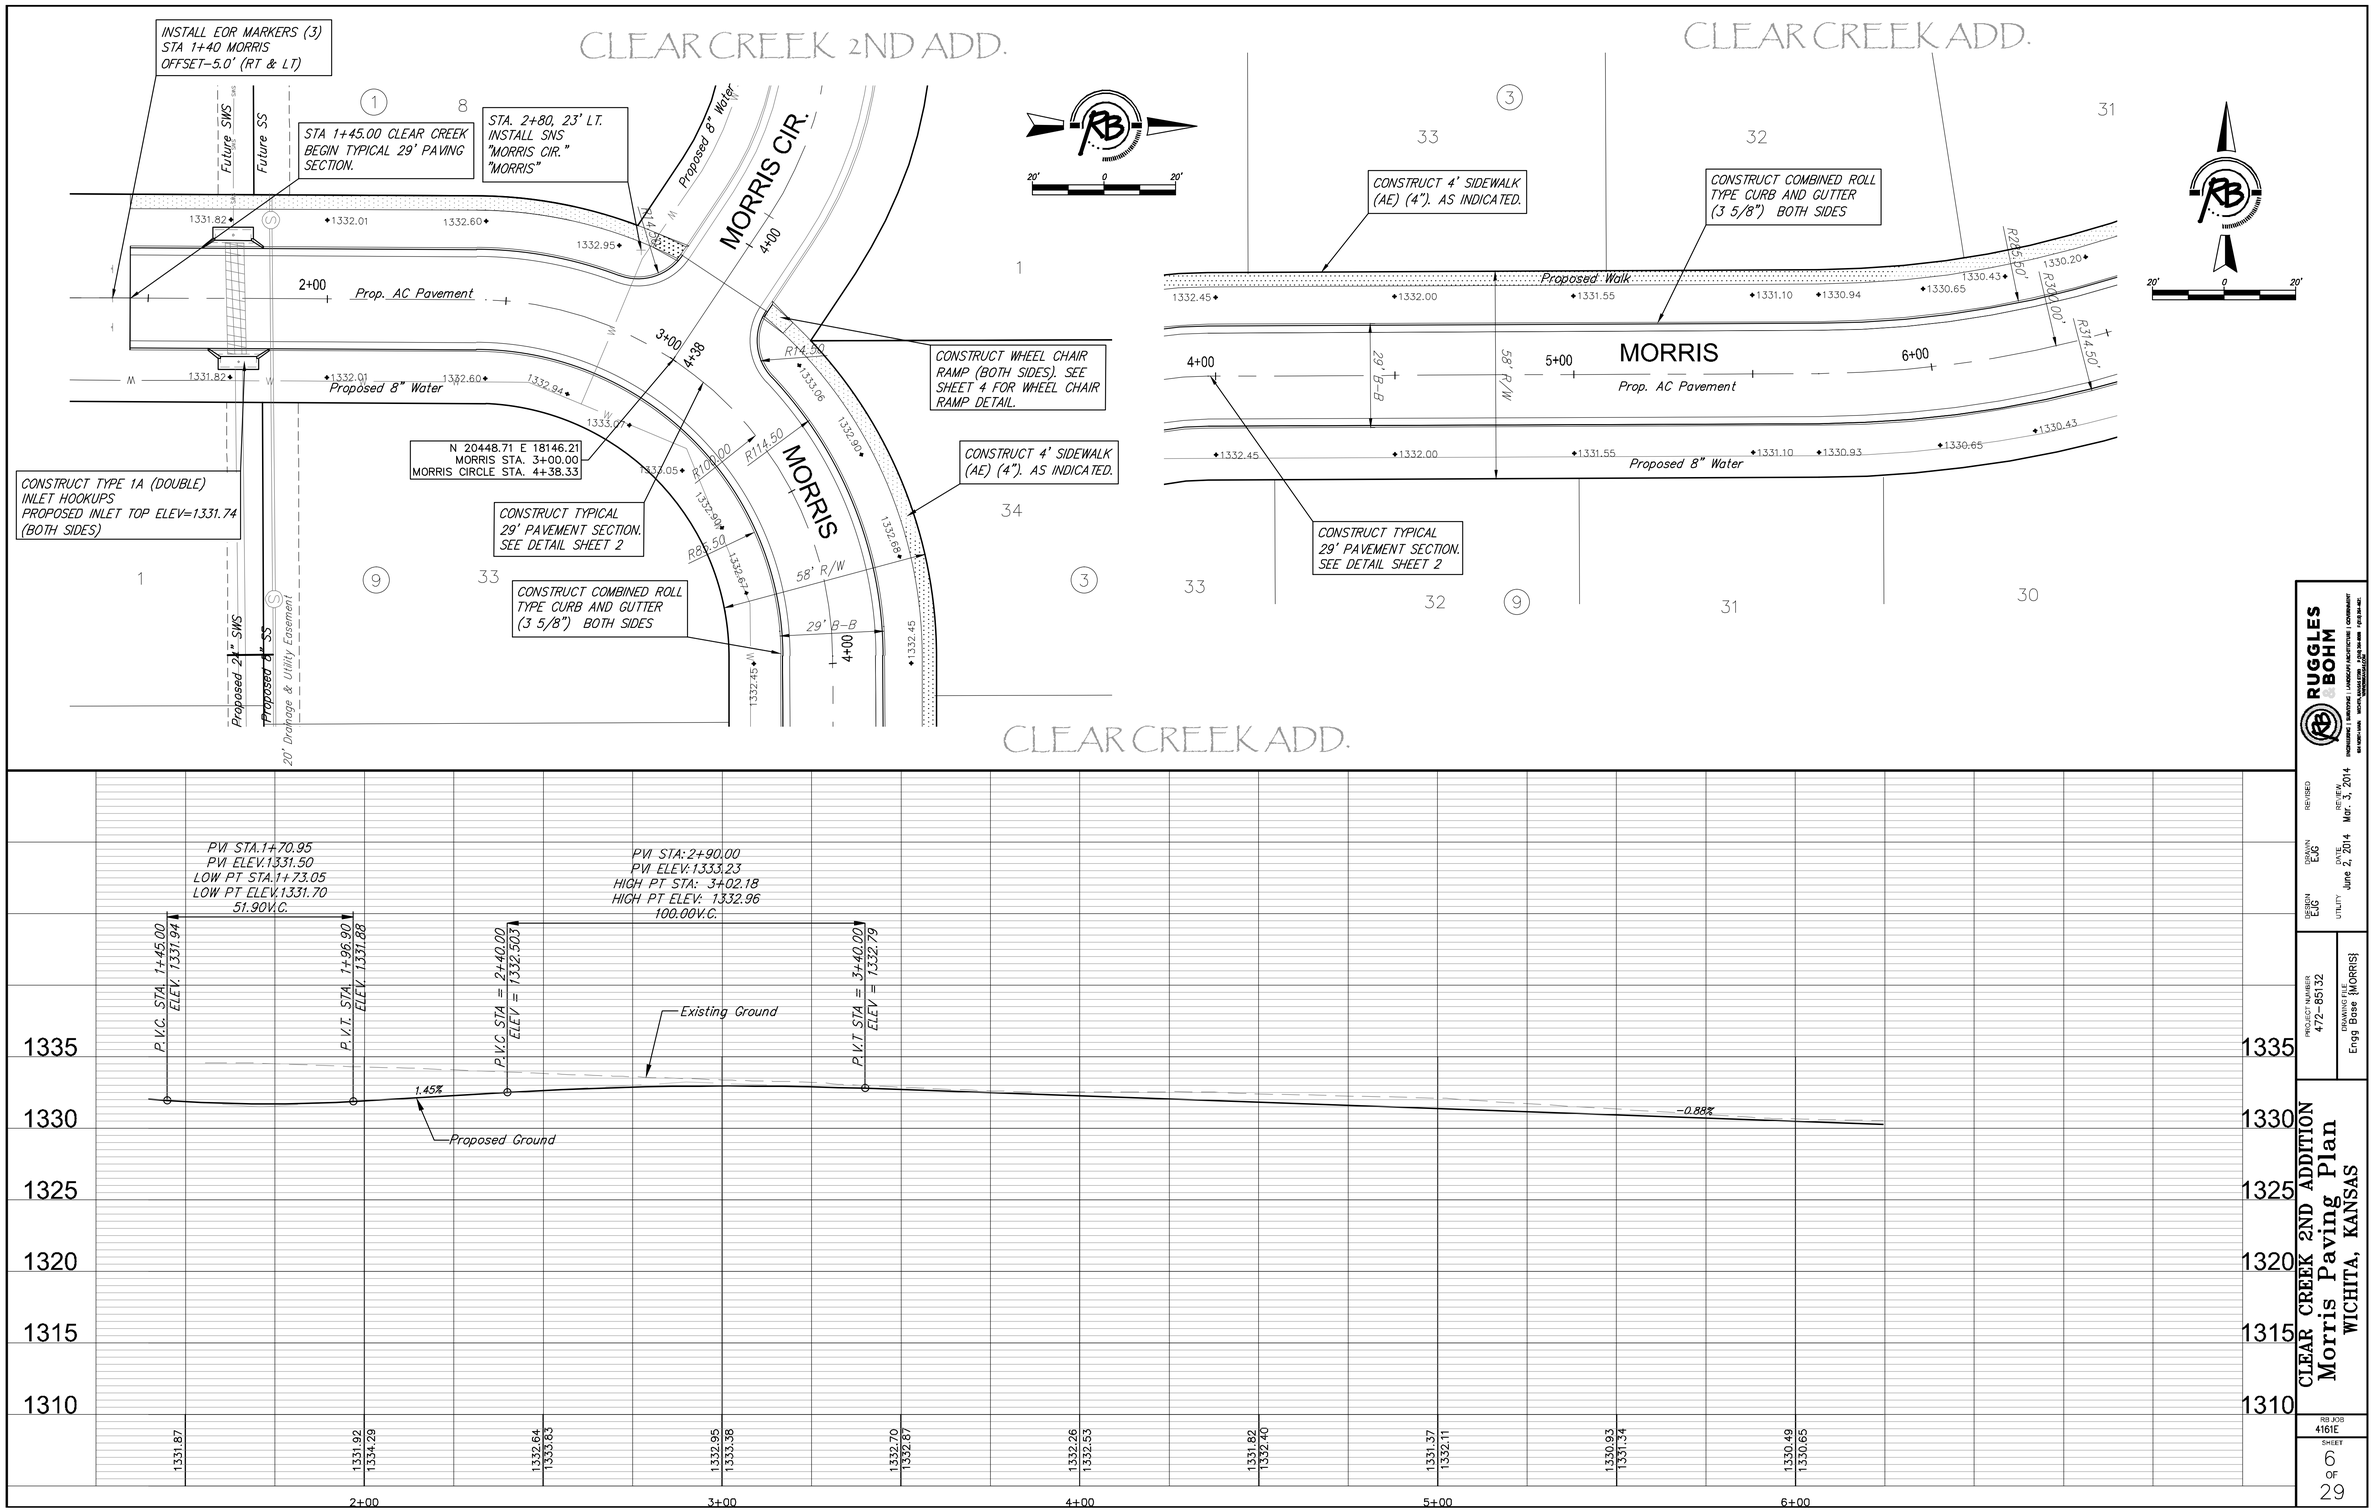

RUGGLES BOHM

ENGINEERING | SURVEYING | LANDSCAPE ARCHITECTURE | CONSTRUCTION MANAGEMENT

150 NORTH MAIN WICHITA, WINFIELD, EL DORADO, PITTSBURG 316-263-5161 800-362-0541

DESIGN EJG | DRAWN EJG | REVISED | UTILITY | DATE June 2, 2014 | REVIEW Mar. 3, 2014

PROJECT NUMBER 472-85132

DRAWING FILE Engg Base [MORRIS]

CLEAR CREEK 2ND ADDITION

Morris Paving Plan

WICHITA, KANSAS

RB JOB 4161E

SHEET 6 OF 29