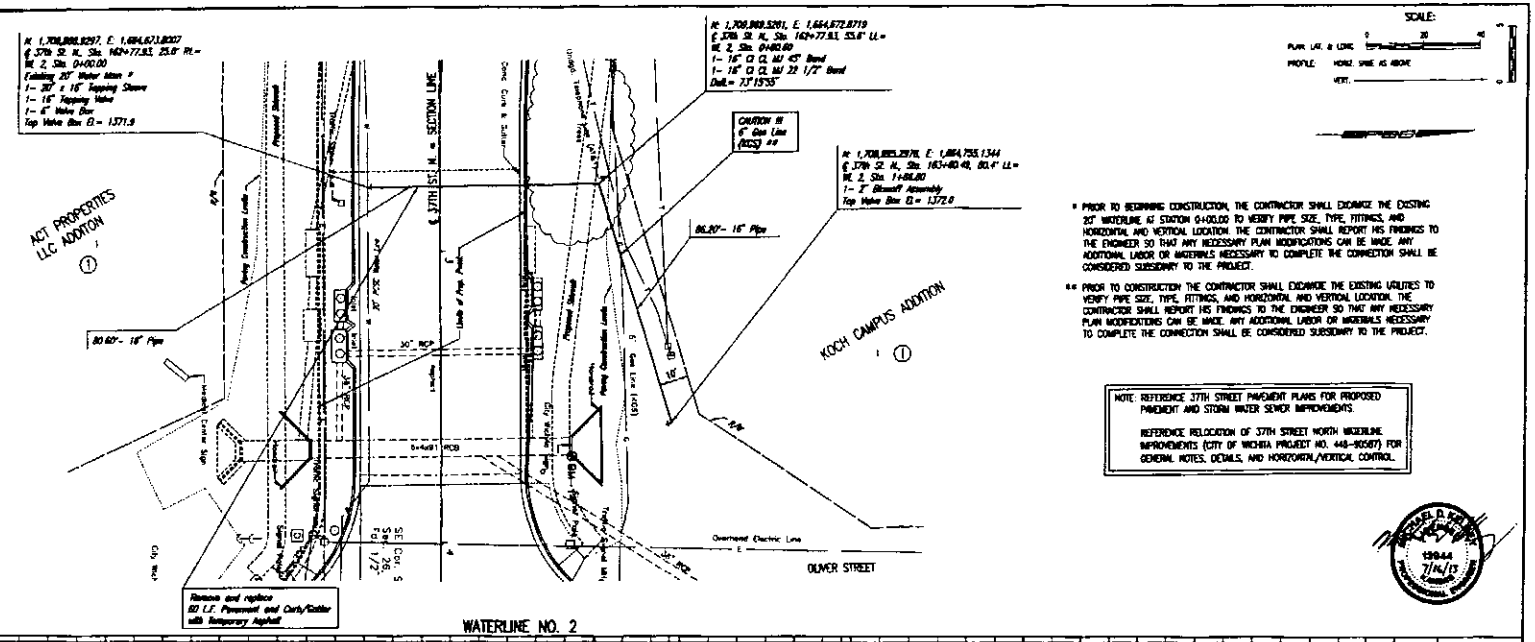


* PRIOR TO BEGINNING CONSTRUCTION, THE CONTRACTOR SHALL EXCAVATE THE EXISTING 20" WATERLINE AT STATION 0+00.00 TO VERIFY PIPE SIZE, TYPE, FITTINGS, AND HORIZONTAL AND VERTICAL LOCATION. THE CONTRACTOR SHALL REPORT HIS FINDINGS TO THE ENGINEER SO THAT ANY NECESSARY PLAN MODIFICATIONS CAN BE MADE. ANY ADDITIONAL LABOR OR MATERIALS NECESSARY TO COMPLETE THE CONNECTION SHALL BE CONSIDERED SUBSIDIARY TO THE PROJECT.

** PRIOR TO CONSTRUCTION THE CONTRACTOR SHALL EXCAVATE THE EXISTING UTILITIES TO VERIFY PIPE SIZE, TYPE, FITTINGS, AND HORIZONTAL AND VERTICAL LOCATION. THE CONTRACTOR SHALL REPORT HIS FINDINGS TO THE ENGINEER SO THAT ANY NECESSARY PLAN MODIFICATIONS CAN BE MADE. ANY ADDITIONAL LABOR OR MATERIALS NECESSARY TO COMPLETE THE CONNECTION SHALL BE CONSIDERED SUBSIDIARY TO THE PROJECT.

NOTE: REFERENCE 37TH STREET PAVEMENT PLANS FOR PROPOSED PAVEMENT AND STORM WATER SEWER IMPROVEMENTS.

REFERENCE RELOCATION OF 37TH STREET NORTH WATERLINE IMPROVEMENTS (CITY OF WICHITA PROJECT NO. 448-90587) FOR GENERAL NOTES, DETAILS, AND HORIZONTAL/VERTICAL CONTROL.

MICHAEL D. KEEL
13944
7/14/13
PROFESSIONAL ENGINEER

PLAN
PROFILE

RELOCATION OF 37TH STREET NORTH
WATERLINE IMPROVEMENTS

WATERLINE NO. 2

GARY JANSEN, P.E. - CITY ENGINEER
CITY OF WICHITA, PROJECT NO. 448-90587

PEC
PETERSON ENGINEERING CONSULTANTS, P.A.
233 NORTH HYDRAULIC WICHITA, KS 67202
316-262-2691 www.pec1.com

Job no. 36-13457-012
Date JANUARY 2013
Designed by MDK
Drawn by CSE
Checked by MDK, SAB

Sheet 821A of 21