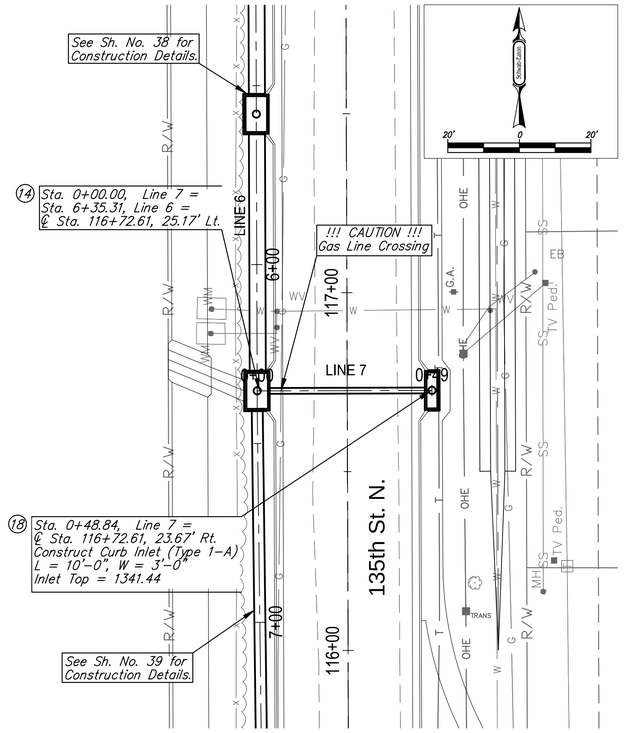

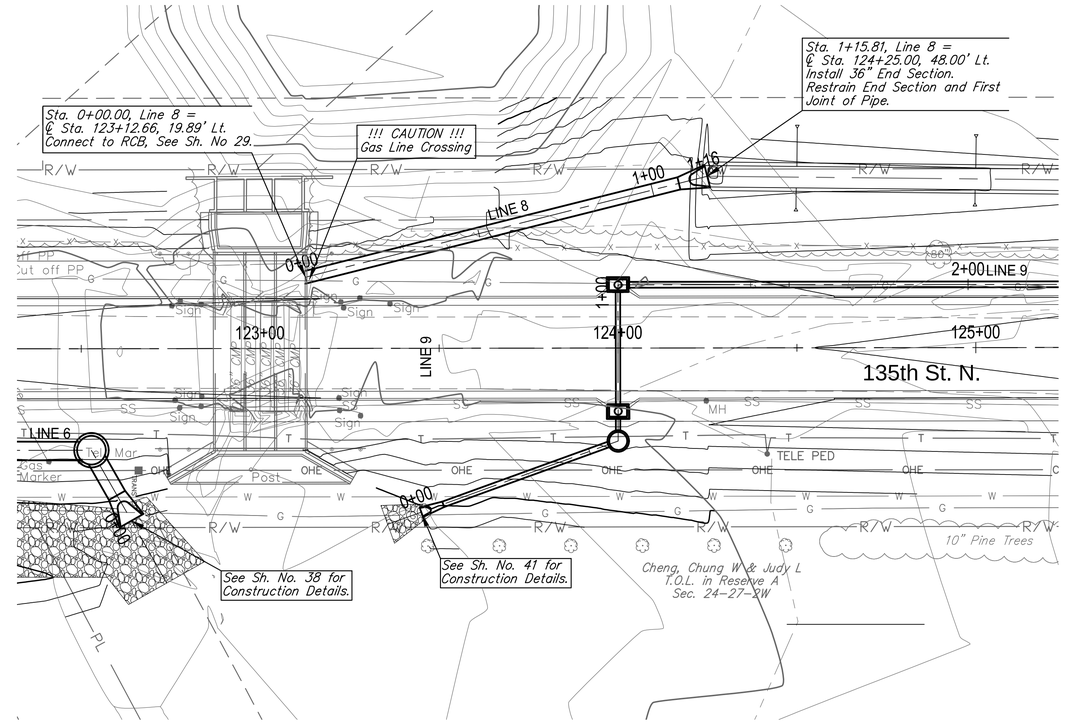

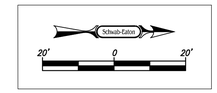

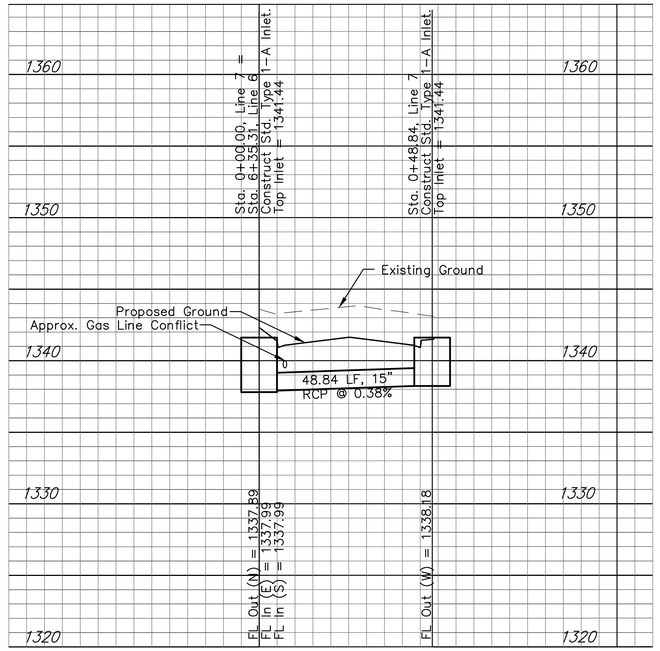

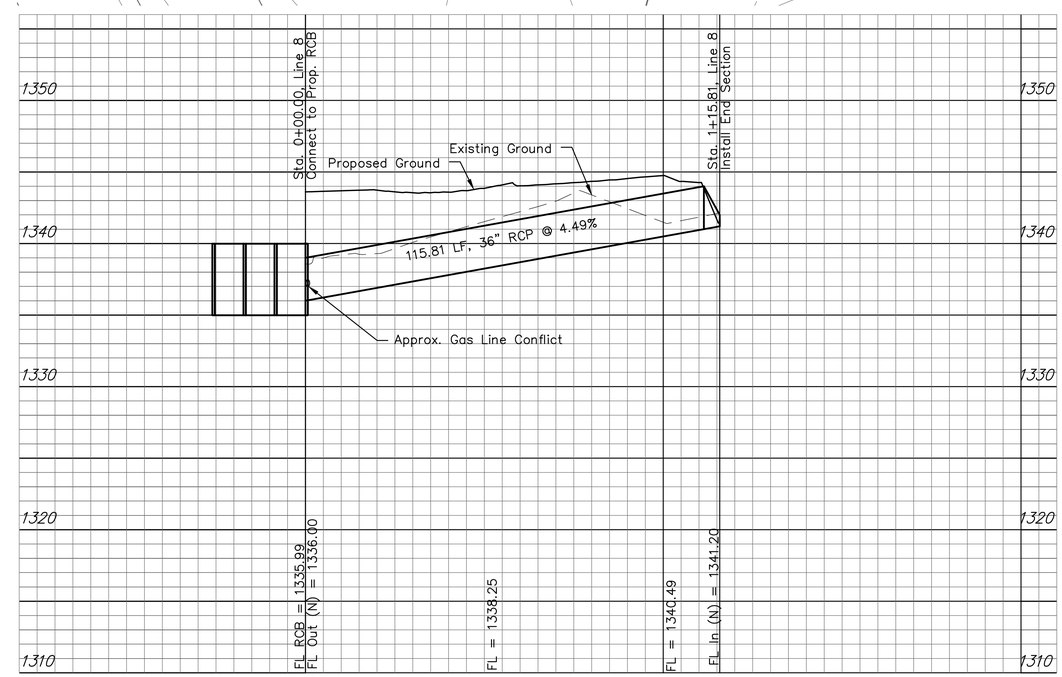

CHARLES D. MAY, JR. LICENSED 10971 ARKANSAS PROFESSIONAL ENGINEER
6-18-14

CITY OF WICHITA

STORMWATER PLAN & PROFILE LINES 7 & 8

Schwab Eaton
8615 W. Frazier Lane, Suite 2
Wichita, KS 67212
Phone: 316-722-4472

DESIGNED	ABS	DRAWN	PLM	SCALE	SHEET NO.
CHECKED	ABS/CDM	DATE	04/14	1"=20'	40