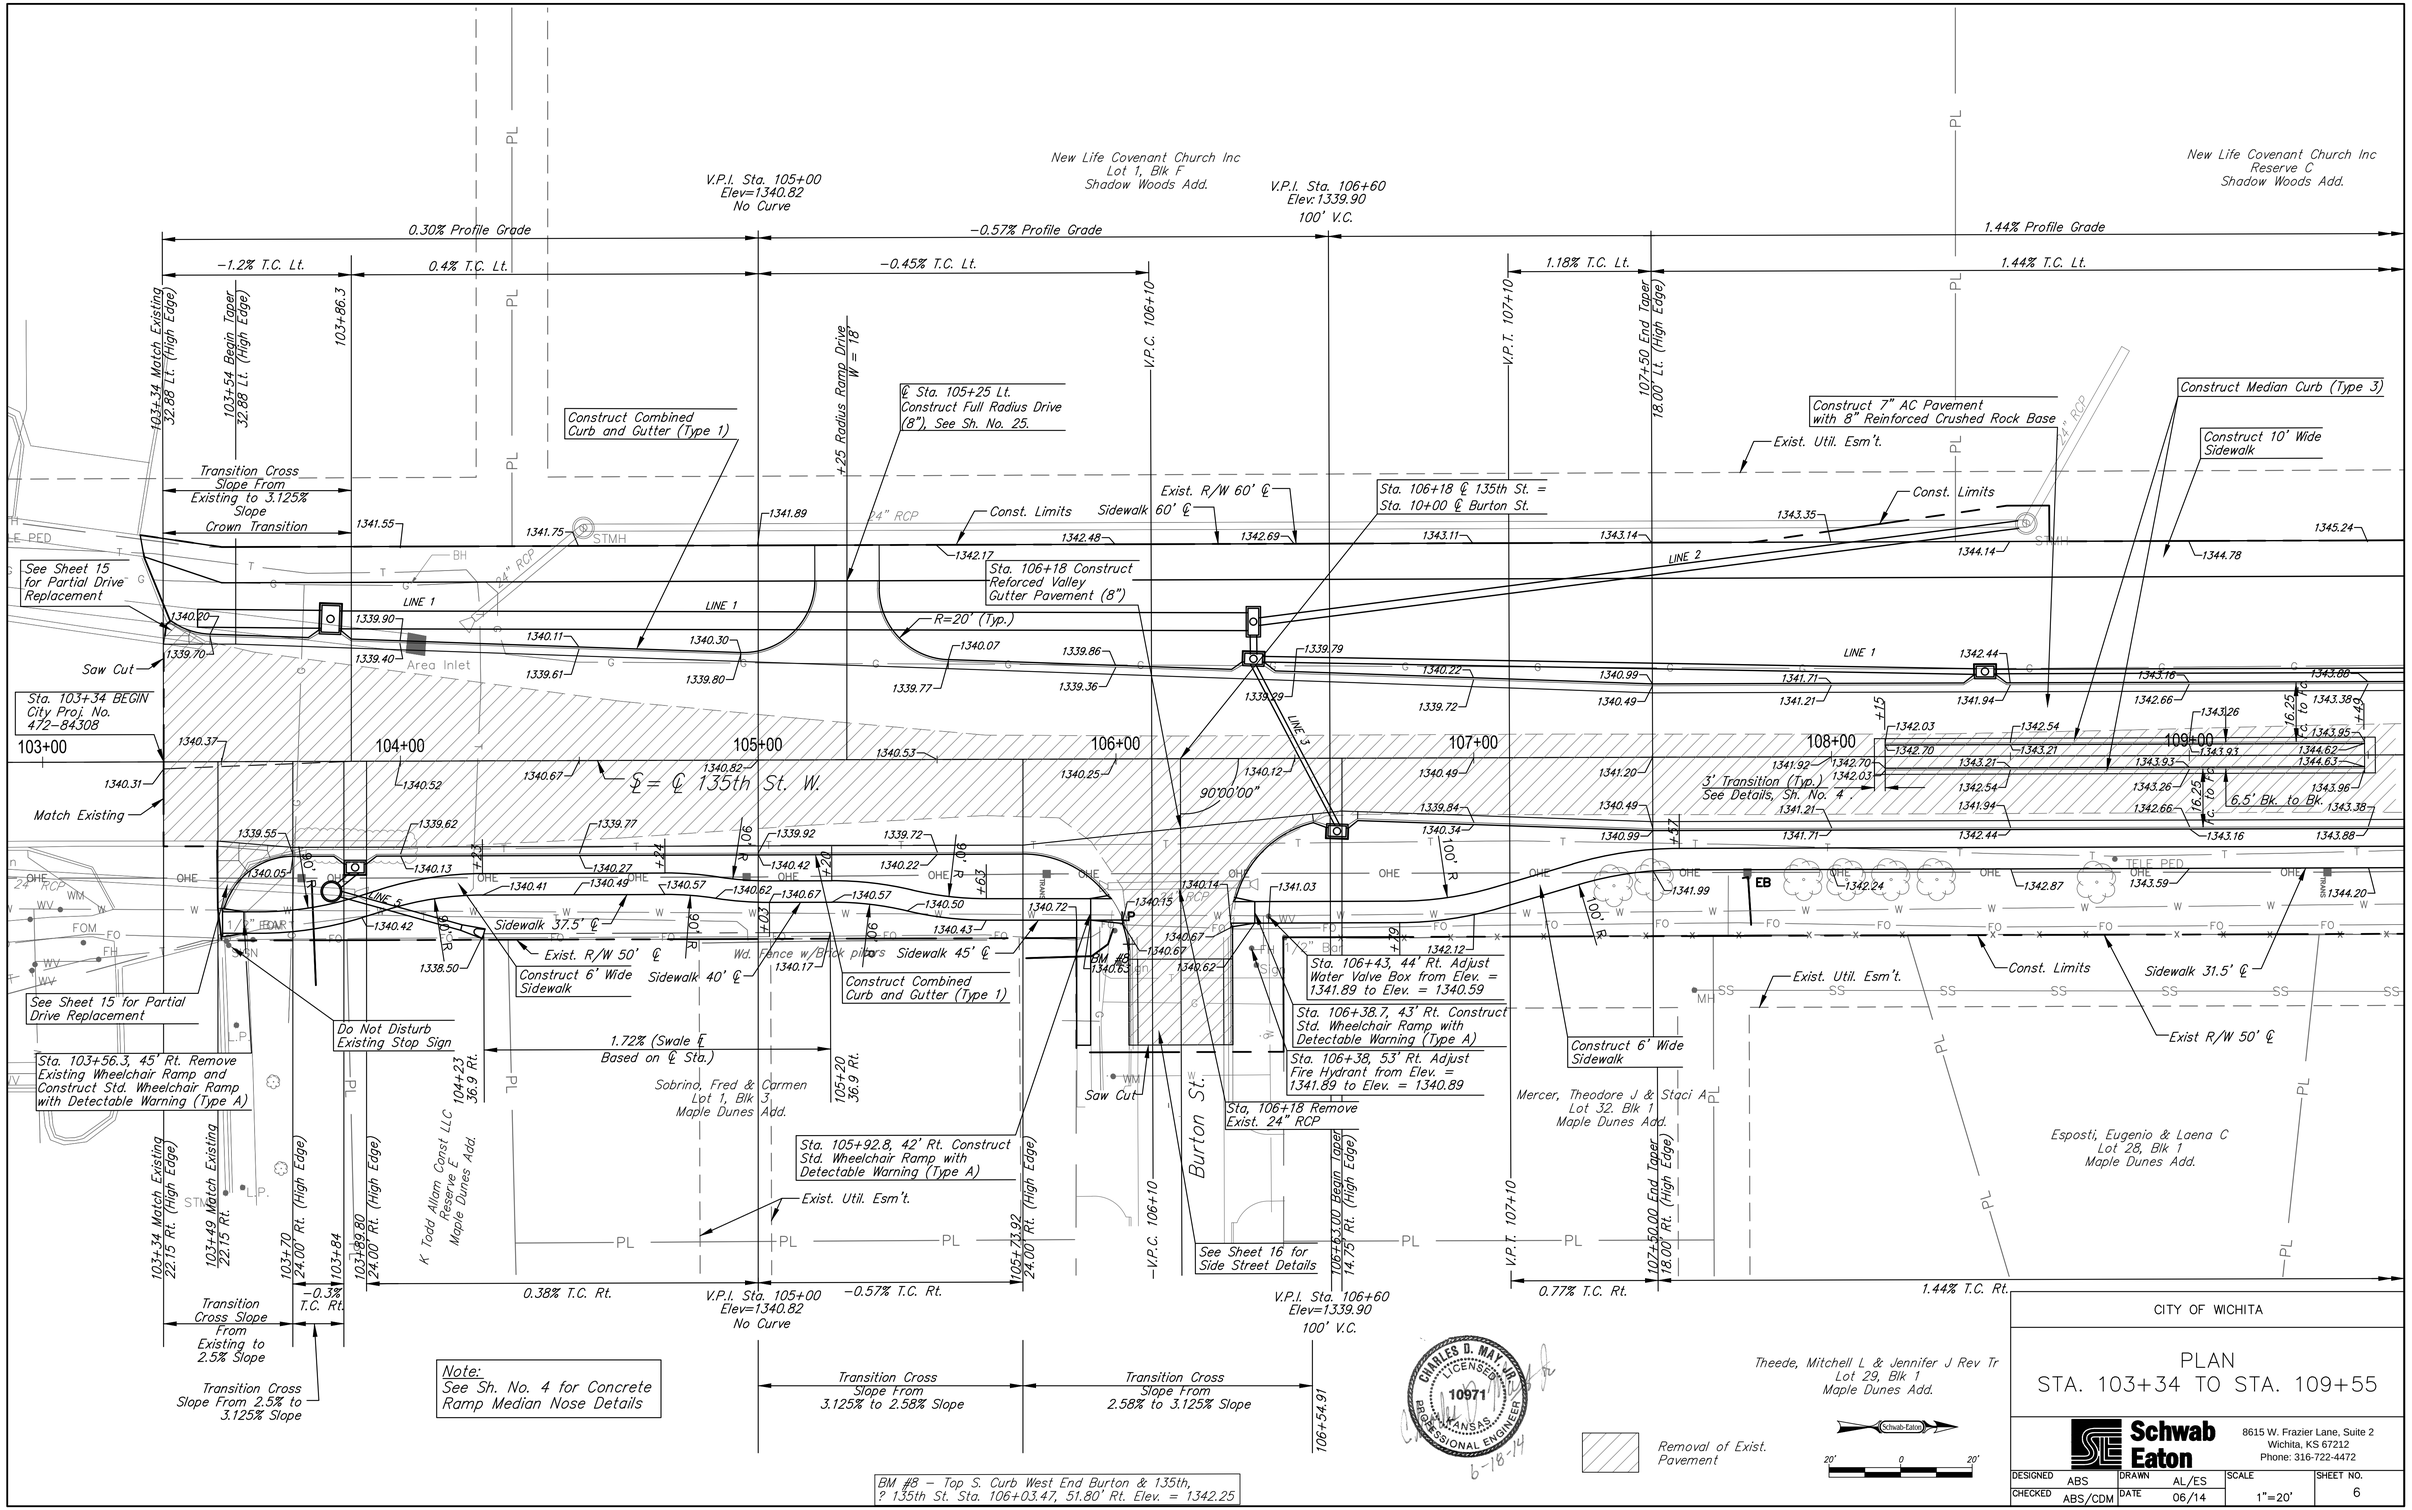

CITY OF WICHITA

PLAN
STA. 103+34 TO STA. 109+55

Schwab Eaton
8615 W. Frazier Lane, Suite 2
Wichita, KS 67212
Phone: 316-722-4472

DESIGNED	ABS	DRAWN	AL/ES	SCALE	SHEET NO.
CHECKED	ABS/CDM	DATE	06/14	1"=20'	6