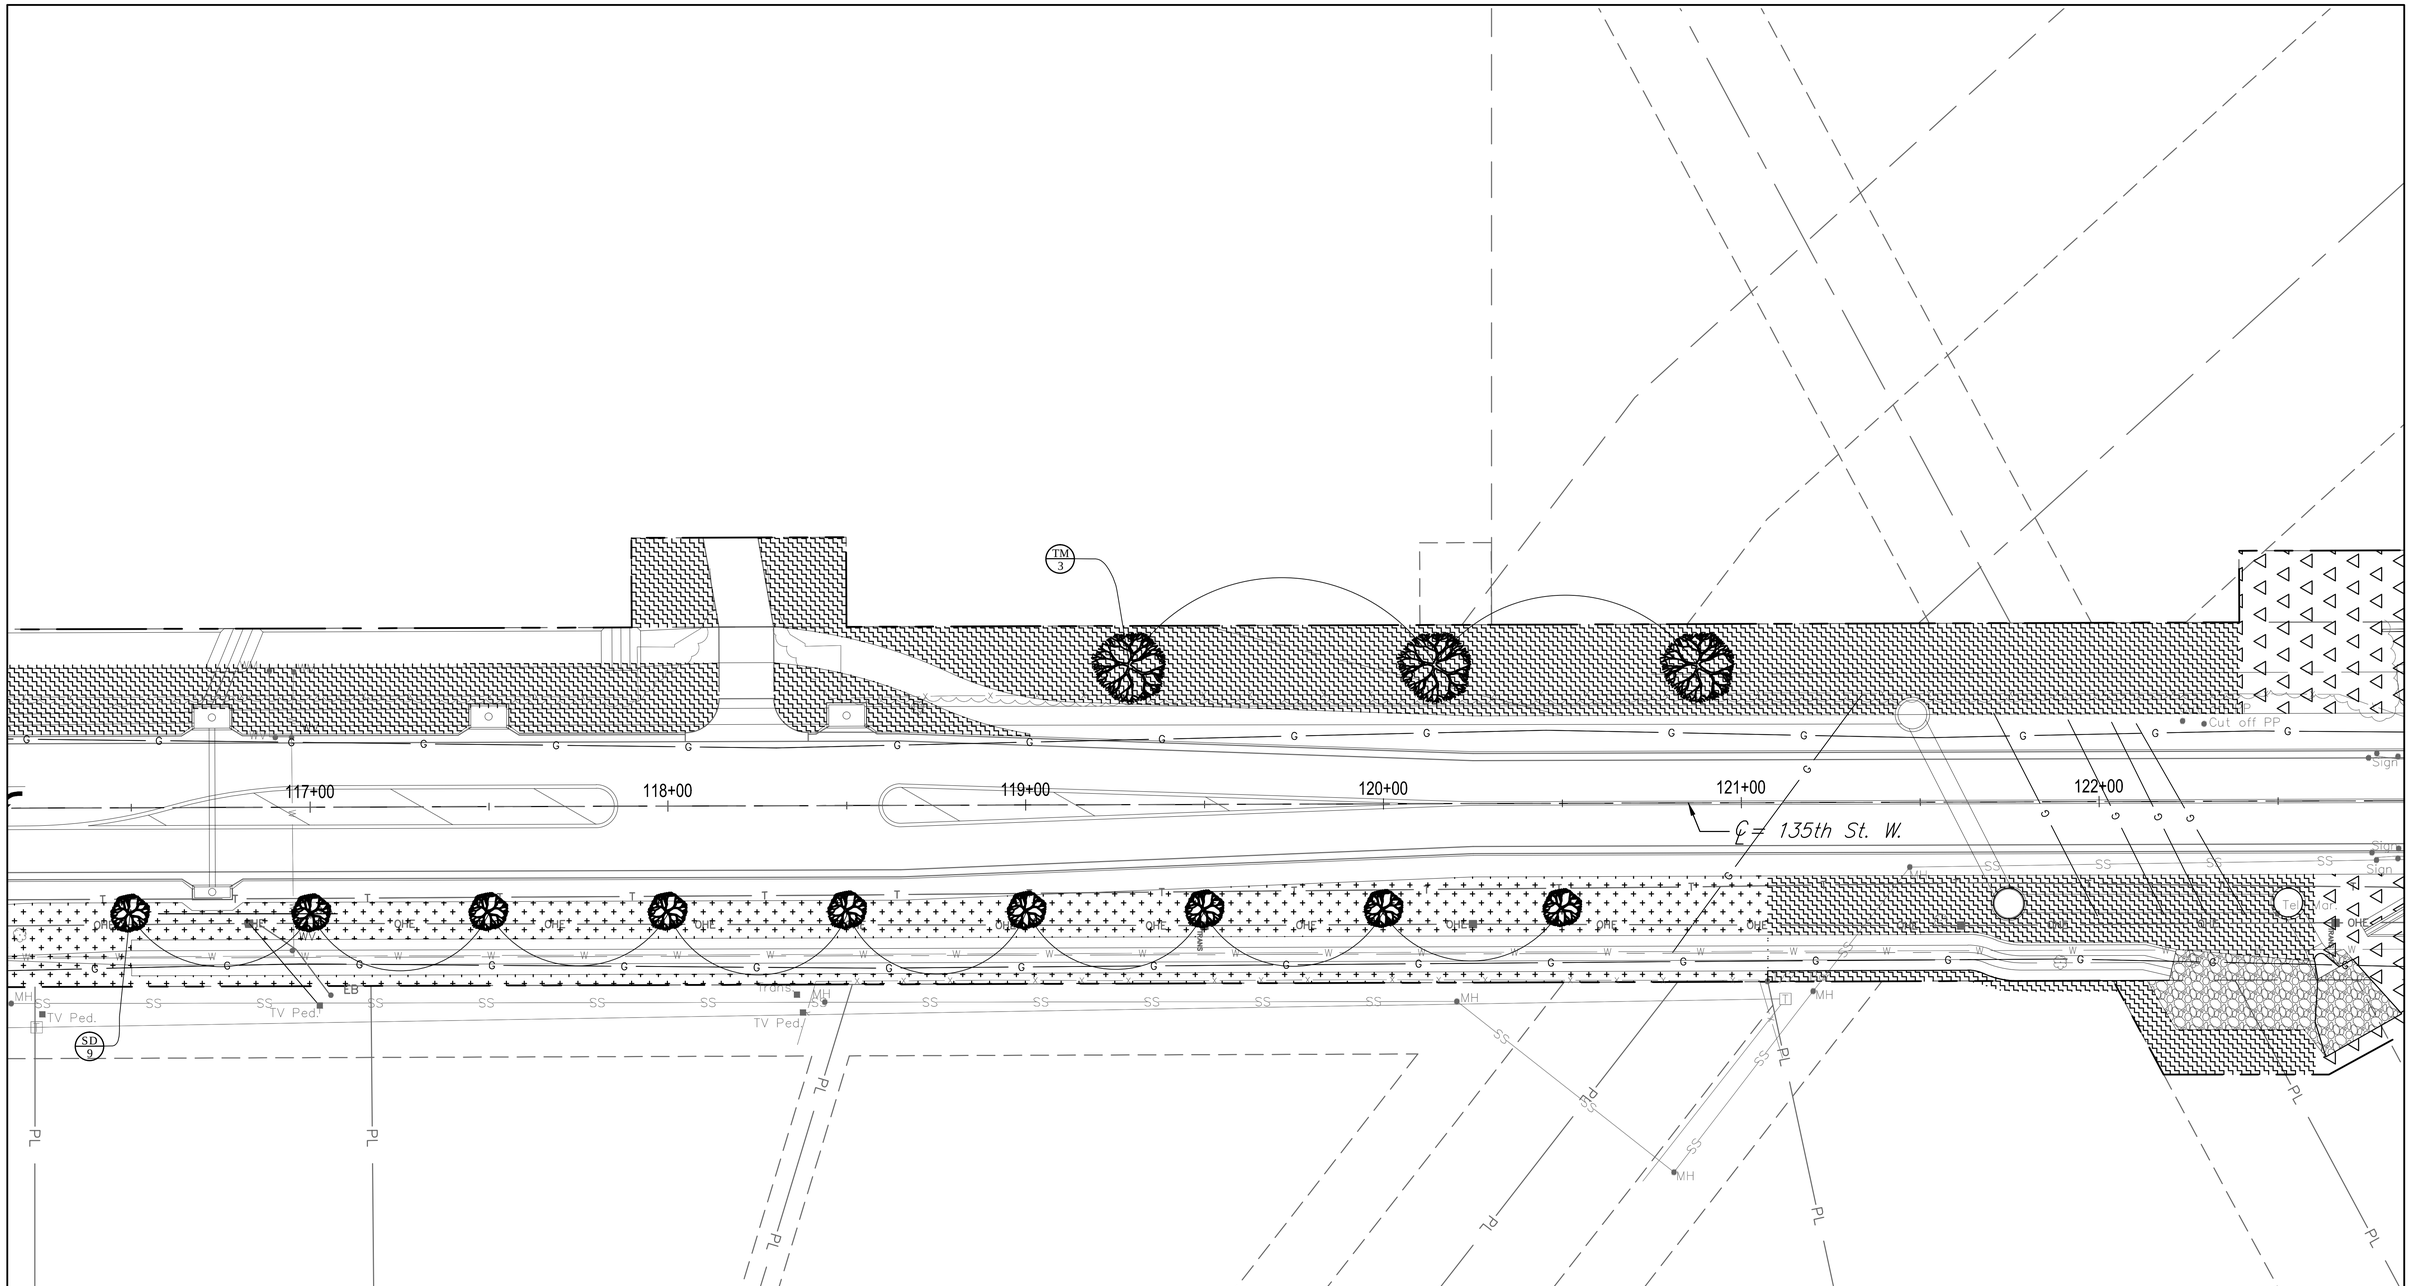

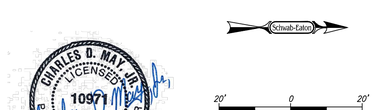

CHARLES D. MAY
LICENSED
10971
KANSAS
PROFESSIONAL ENGINEER
7-21-14

CITY OF WICHITA

LANDSCAPE PLAN
STA. 116+40 TO STA. 122+80

Schwab Eaton
8615 W. Frazier Lane, Suite 2
Wichita, KS 67212
Phone: 316-722-4472

DESIGNED	ABS	DRAWN	AL/ES	SCALE	SHEET NO.
CHECKED	ABS/CDM	DATE	07/13	1"=20'	62