CHARLES D. MAY, JR.
LICENSED
10971
KANSAS
PROFESSIONAL ENGINEER
6-16-14

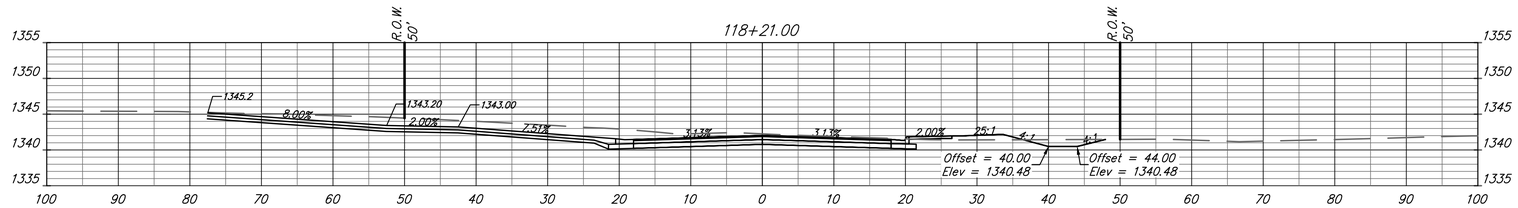

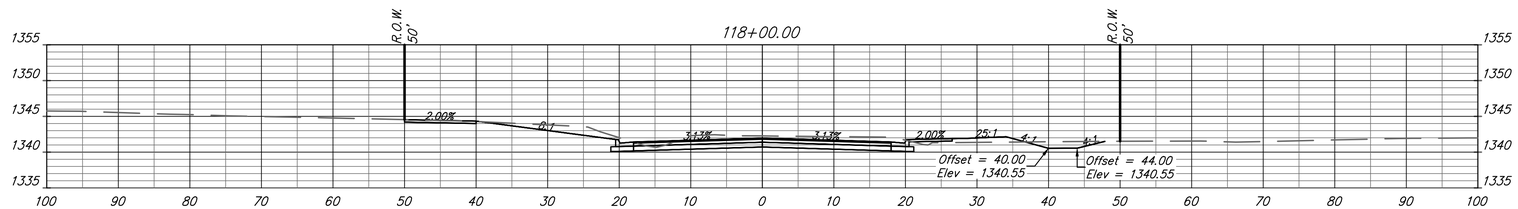

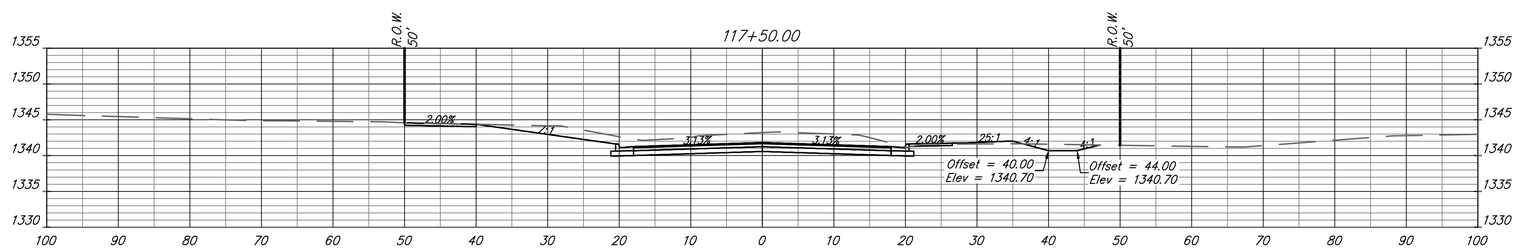

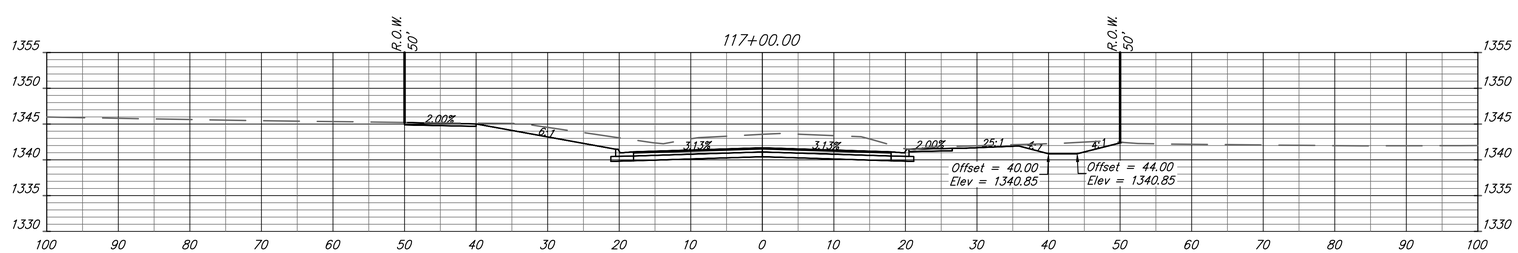

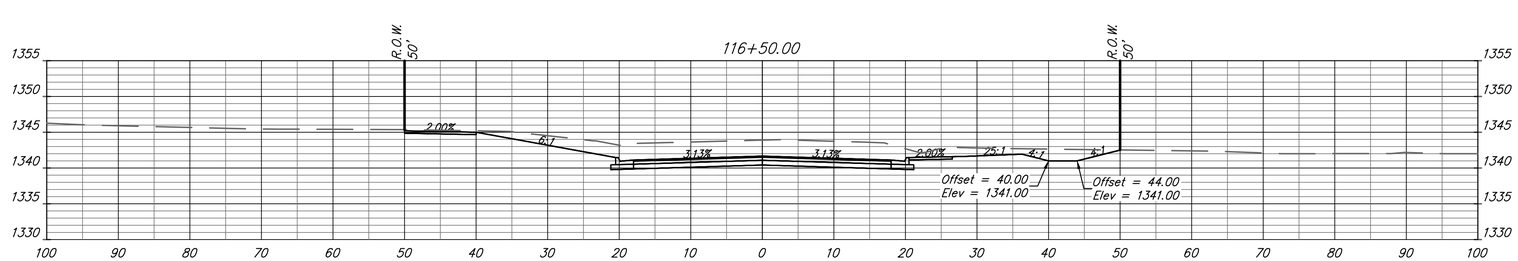

CITY OF WICHITA

ROAD CROSS SECTIONS

Schwab Eaton
8615 W. Frazier Lane, Suite 2
Wichita, KS 67212
Phone: 316-722-4472

DESIGNED	ABS	DRAWN	WTM	SCALE	SHEET NO.
CHECKED	ABS/CDM	DATE	12/12	1"=10'	99