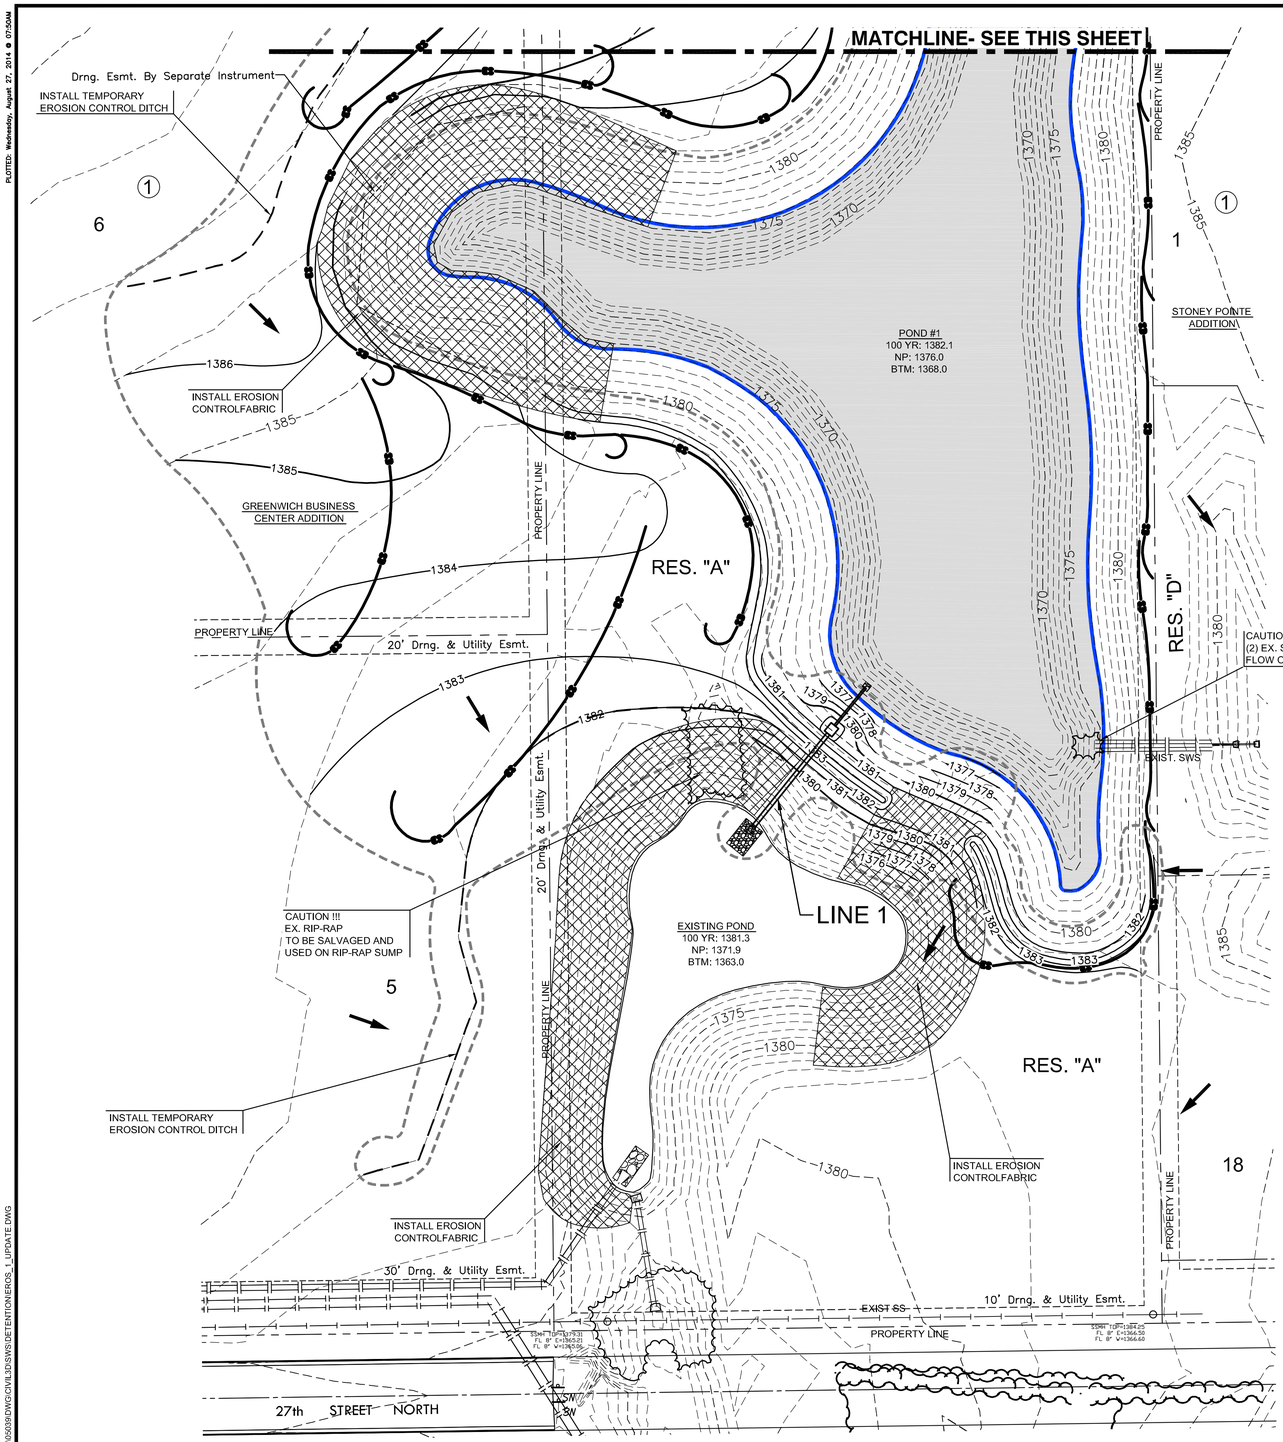

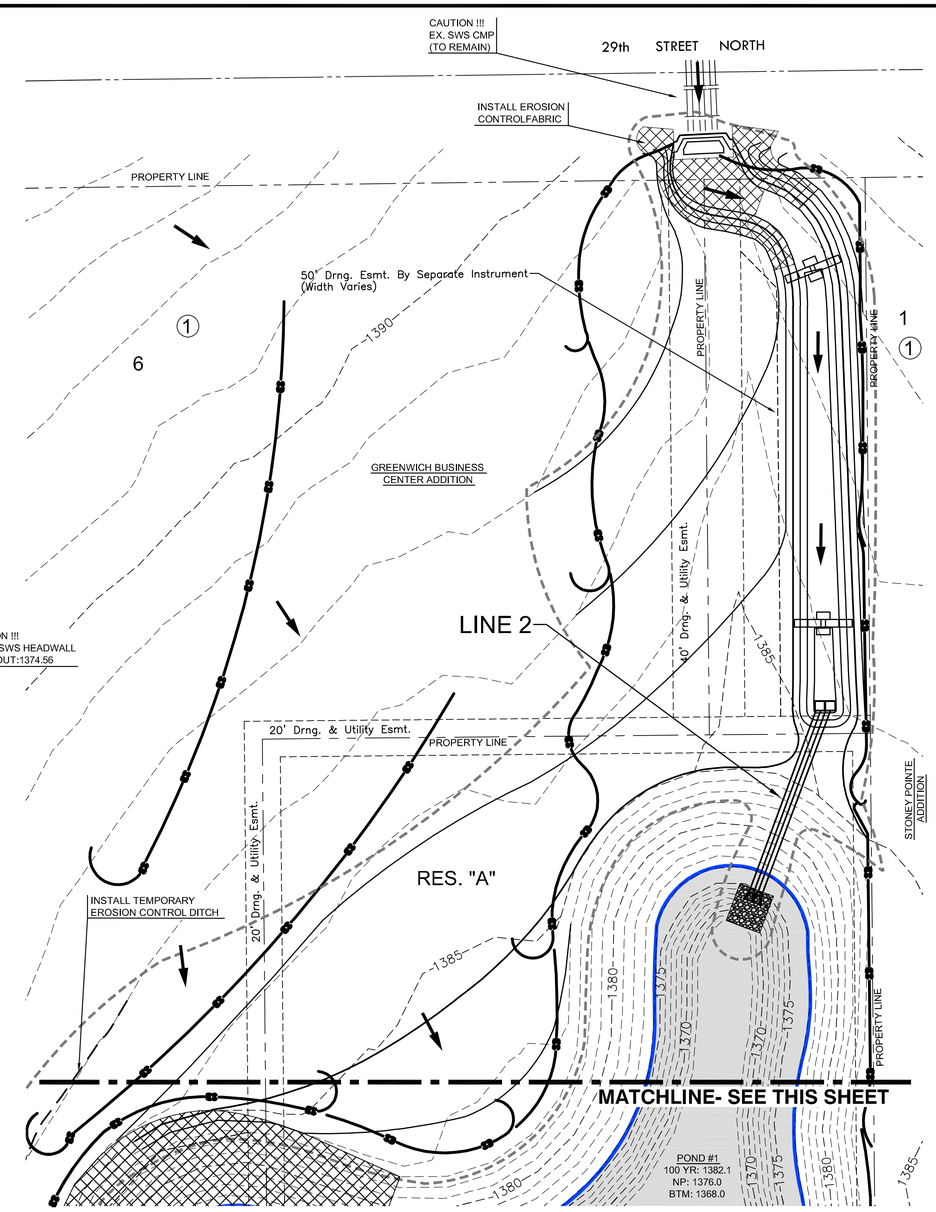

NOTE:
SEE SHEET 7 FOR SEEDING AND EROSION CONTROL NOTES.

QUANTITIES ARE ON THE GRADING SHEETS,

STEVEN L. FRAIK
LICENSED
23731
KANSAS
PROFESSIONAL ENGINEER
9-26-2014

N

SCALE: 1"=40'
0 20 40 80

EROSION CONTROL LEGEND

- ESTIMATED SEEDING LIMIT (5.0 AC.) (AREA QUANTITY FOR INFORMATION PURPOSES ONLY)
- 1360 - PROPOSED CONTOURS
- SILT FENCE PROTECTION (4,000 LF)
- DRAINAGE ARROWS
- NORMAL POOL
- SC250 EROSION CONTROL FABRIC INSTALL PER MANUFACTURER'S SPECIFICATIONS.
- DITCH CHECK

MKEC
Wichita, KS · 316-684-9600

STORM WATER SEWER PLANS FOR

GREENWICH BUSINESS CENTER ADDITION

DETENTION

©2014
MKEC Engineering
All Rights Reserved
www.mkec.com
These drawings and their contents, including, but not limited to, all concepts, designs, & ideas are the exclusive property of MKEC Engineering (MKEC), and may not be used or reproduced in any way without the express consent of MKEC.

EROSION CONTROL PLAN

PROJECT NO.	468-84745
DATE	AUGUST 2014
SCALE	1" = 40'

DESIGNED	DRAWN	CHECKED
SLF	SLF	MAB

NO.	REVISION	DATE

SHEET NO.

8 OF 15

PLOTTED: Wednesday, August 27, 2014 @ 07:50AM

J:\CIVIL\50539\DWG\CIVIL3D\SWS\DETENTION\EROS_1_UPDATE.DWG