BENCHMARKS:

BM #1: City of Wichita Benchmark Disc, top of curb adjacent to fire hydrant, west end of north curb return, intersection of Fawnwood and Fawnwood Ct., south corner of Lot 11, Block D, The Woods Addition.
Elev. = 1382.28 NGVD29

BM #2: City of Wichita Benchmark Disc, Top of curb top of curb adjacent to fire hydrant, east end of north curb return, intersection of Fawnwood and Kennedy, southwest corner of Lot 53, Block B, The Woods Addition.
Elev. = 1378.78 NGVD29

BM #3: City of Wichita Benchmark Disc, Top of curb top of curb adjacent to fire hydrant at west end of north curb return, intersection of Jayson and City View Cir, southeast corner of Lot 46, Block B, The Woods Addition.
Elev. = 1378.78 NGVD29

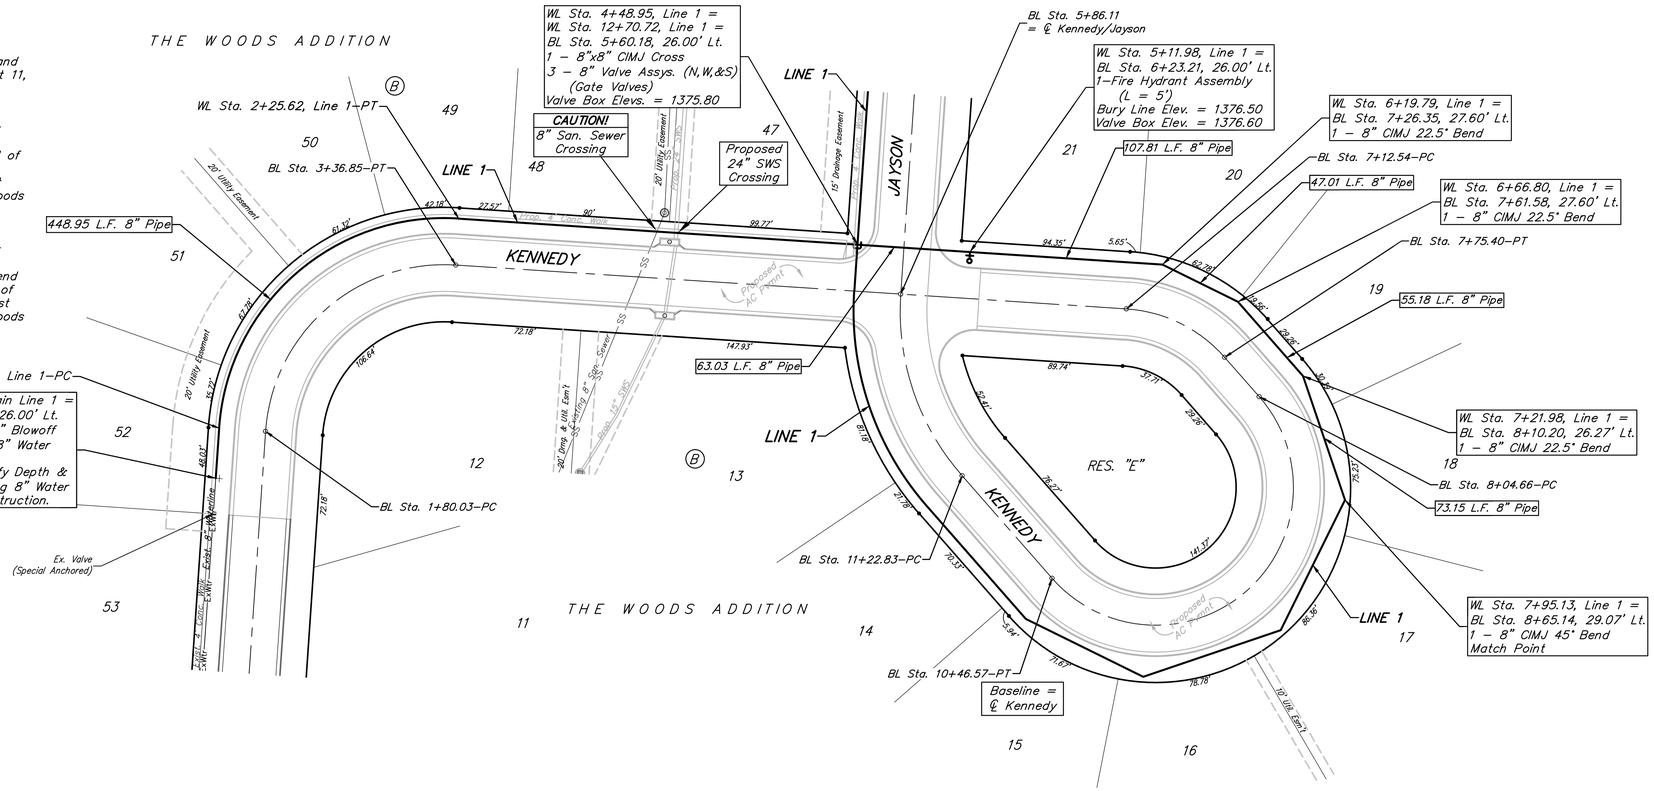

Scale: 1" = 40' (Hor.)
1" = 5' (Vert.)
• = Iron

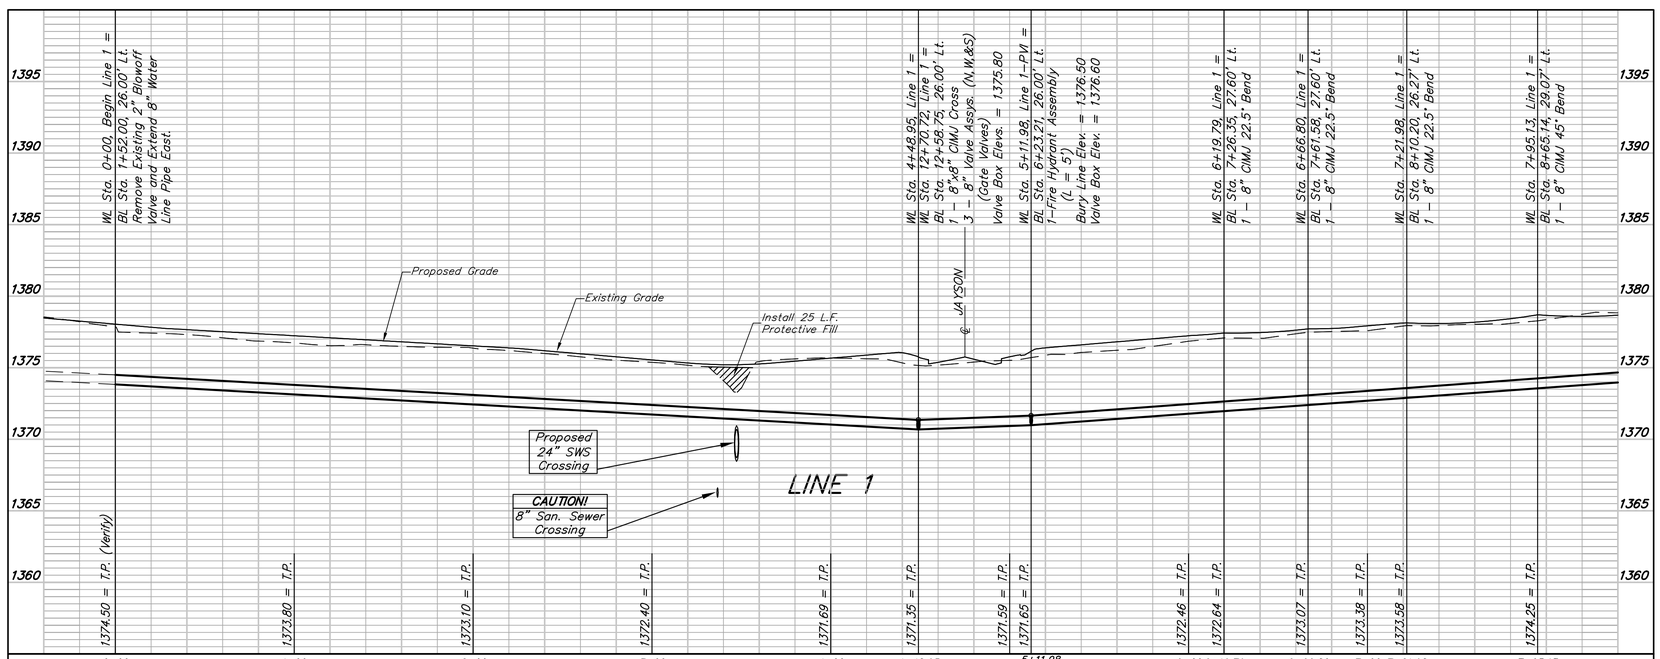

AUSTIN E. GOTTLOB
LICENSED
17019
9/3/14
KANSAS
PROFESSIONAL ENGINEER

Baughman

The Woods Addition - Phase 5

LINE 1

Water Distribution System

Baughman Company, P.A. 315 Ellis St. Wichita, KS 67211 P 316-262-2271 F 316-262-0149
ENGINEERING | SURVEYING | PLANNING | LANDSCAPE ARCHITECTURE

PROJECT NUMBER 448-90506	DESIGN AEG / DRAWN JAK
REVISIONS:	APPROVED / DATE 8/28/14
	SCALE Noted
	SHEET 4 OF 12

E:\Projects\The Woods Addition\Phase 5\Wtr_14-05-E067\WTR PLANS.dwg