BM#1: "□" Cut top of curb on the southeast top of curb return, 46.66' East and 19.46' South of the intersection of Thurman & Evegreen.
Elev. = 166.10 (city datum)

BM#2: "□" Cut top of curb on the south side curb line of the north Suncrest Ave. a distance of 97.86' East & 2.17' South of Lot 1, Blk. A, English Country Gardens Addition.
Elev. = 158.61 (city datum)

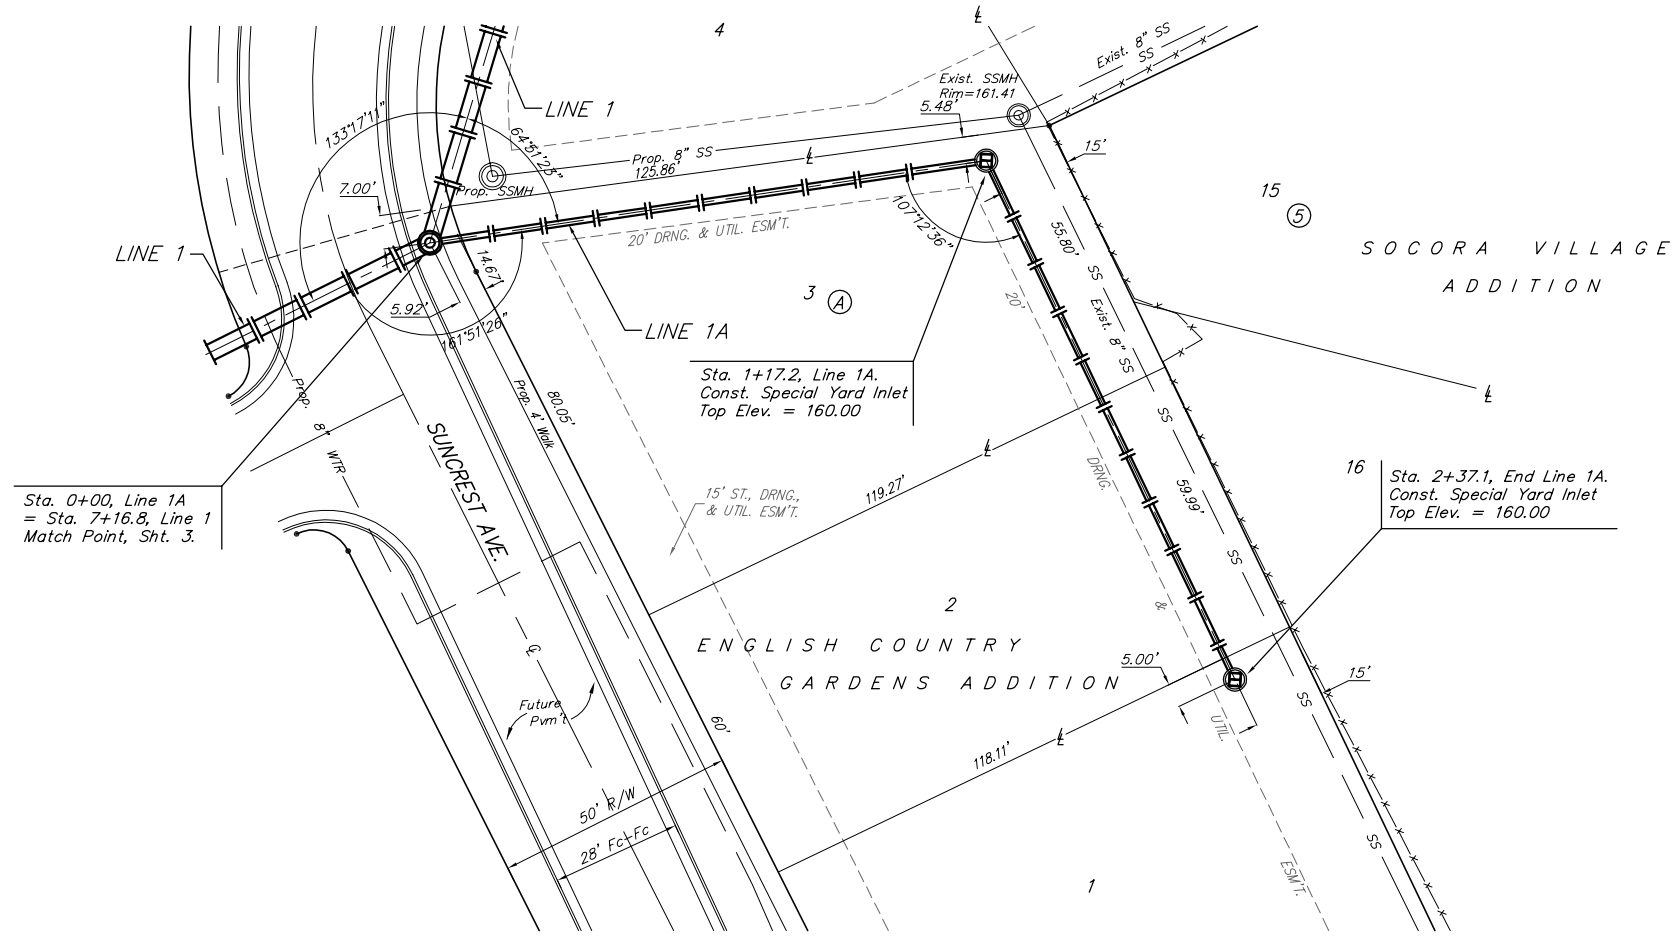

Scale: 1" = 20' Horizontal
1" = 5' Vertical
• = Iron

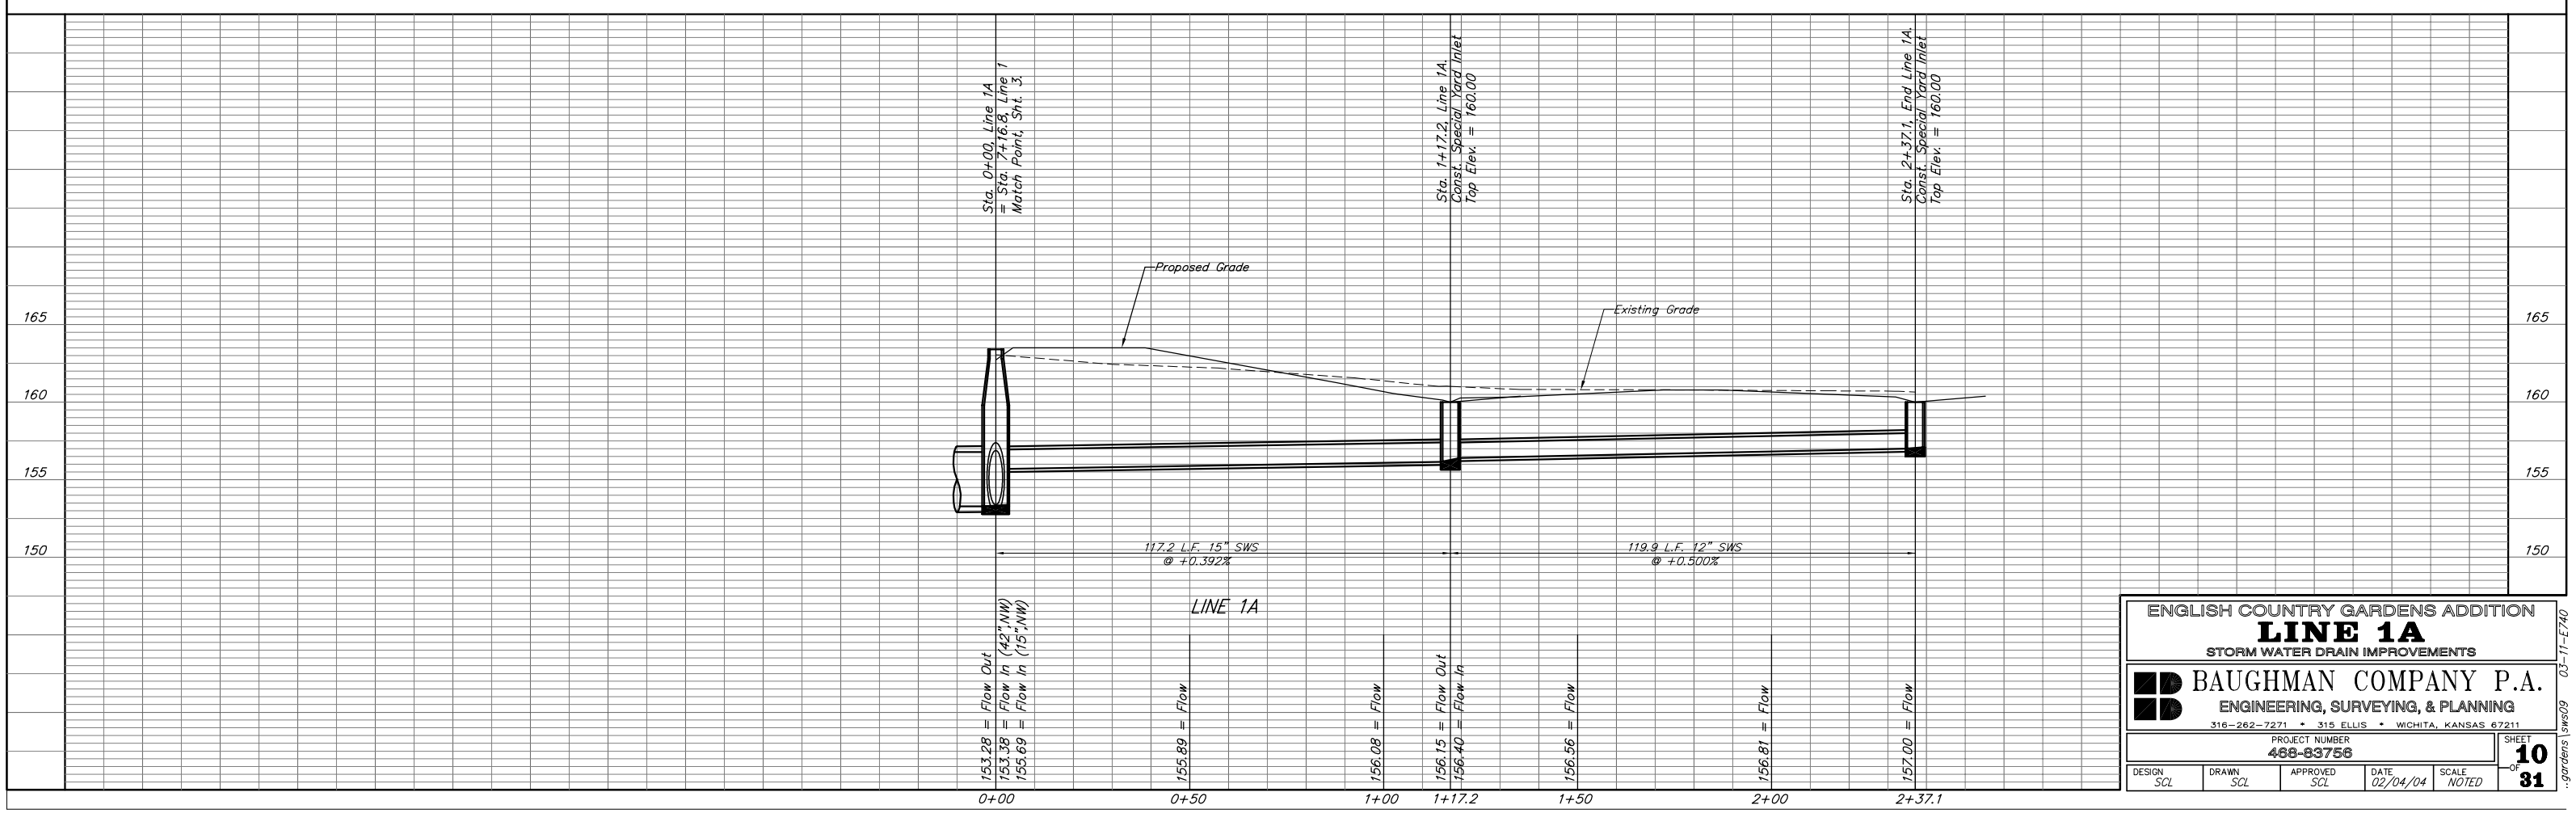

ENGLISH COUNTRY GARDENS ADDITION
LINE 1A
STORM WATER DRAIN IMPROVEMENTS

BAUGHMAN COMPANY P.A.
ENGINEERING, SURVEYING, & PLANNING
316-262-7271 • 315 ELLIS • WICHITA, KANSAS 67211

PROJECT NUMBER					SHEET
488-83756					10 OF 31
DESIGN SCL	DRAWN SCL	APPROVED SCL	DATE 02/04/04	SCALE NOTED	

03-11-E740
69swsm\gardens