BENCHMARK:
BM #1: "□" Cut on top of curb, east side of Ridgehurst, adjacent to common front lot corner of Lots 6 & 7, Block E, Stonebridge 2nd Addition.
ELEV. = 1348.51 NGVD29

BM #2: "□" Cut on top of curb, south side of Sundance, near end of pavement in front of Lot 6, Block 3, Savannah at Castle Rock Ranch 7th Addition.
ELEV. = 1347.33 NGVD29

BL = CL Summerfield

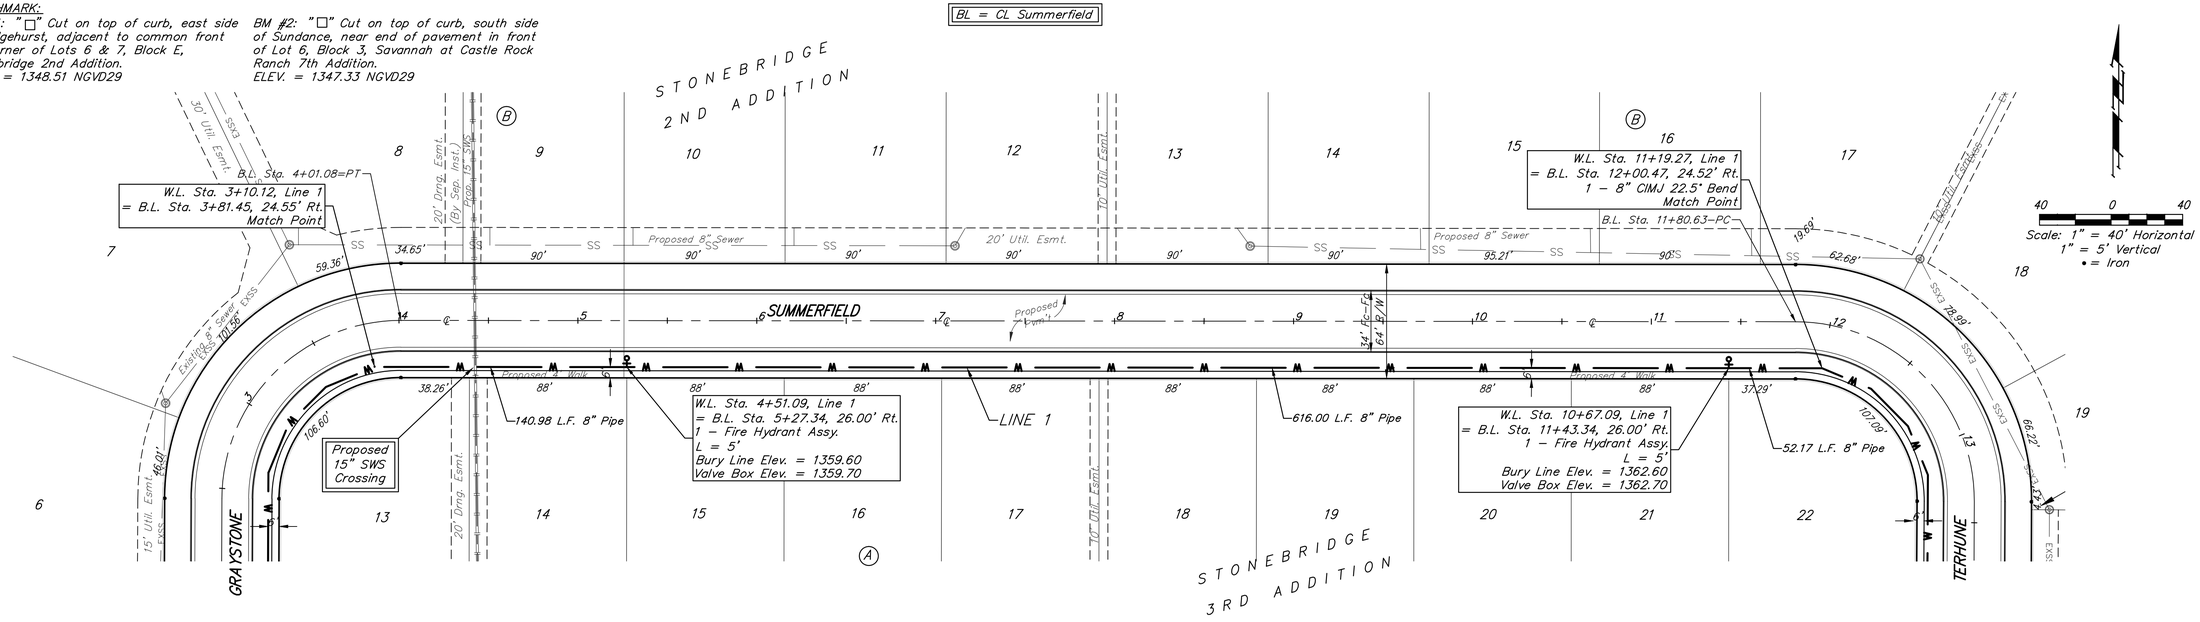

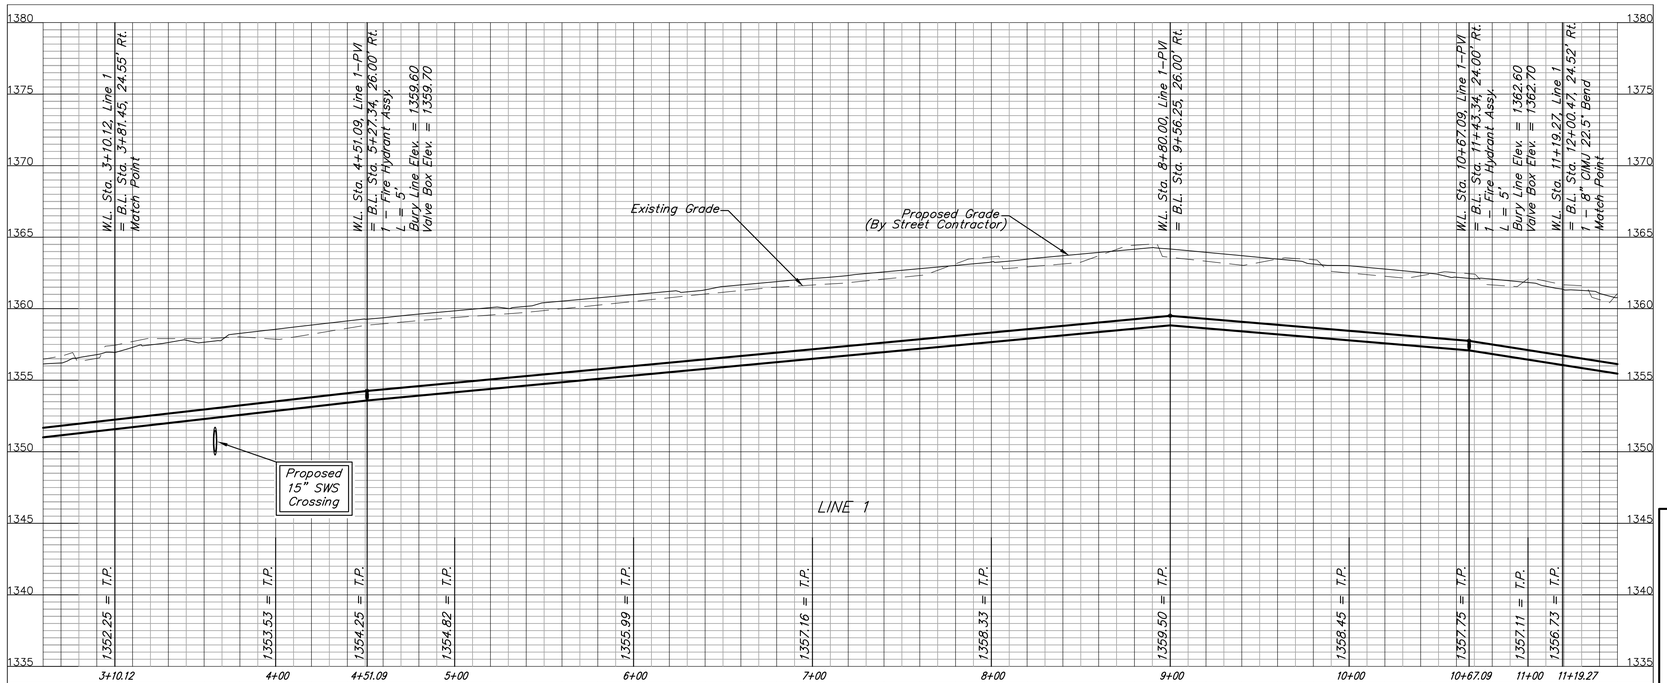

BRENT WOOTEN LICENSED No. 8470 9/22/14 KANSAS PROFESSIONAL ENGINEER

Baughman

STONEBRIDGE 2ND/3RD ADD. PH. 3
LINE 1
WATER DISTRIBUTION SYSTEM

Baughman Company, P.A. 315 Ellis St. Wichita, KS 67211 P 316-262-7271 F 316-262-0149
ENGINEERING | SURVEYING | PLANNING | LANDSCAPE ARCHITECTURE

PROJECT NUMBER

REVISIONS:

DESIGN TJW | DRAWN TMS
APPROVED | DATE 09/14
SCALE Noted
SHEET 5 OF 15

E:\Projects\Stonebridge 3rd_11-01-P763\Engineering\Phase 3\Wtr 06-08-E638.dwg 06-08-E638