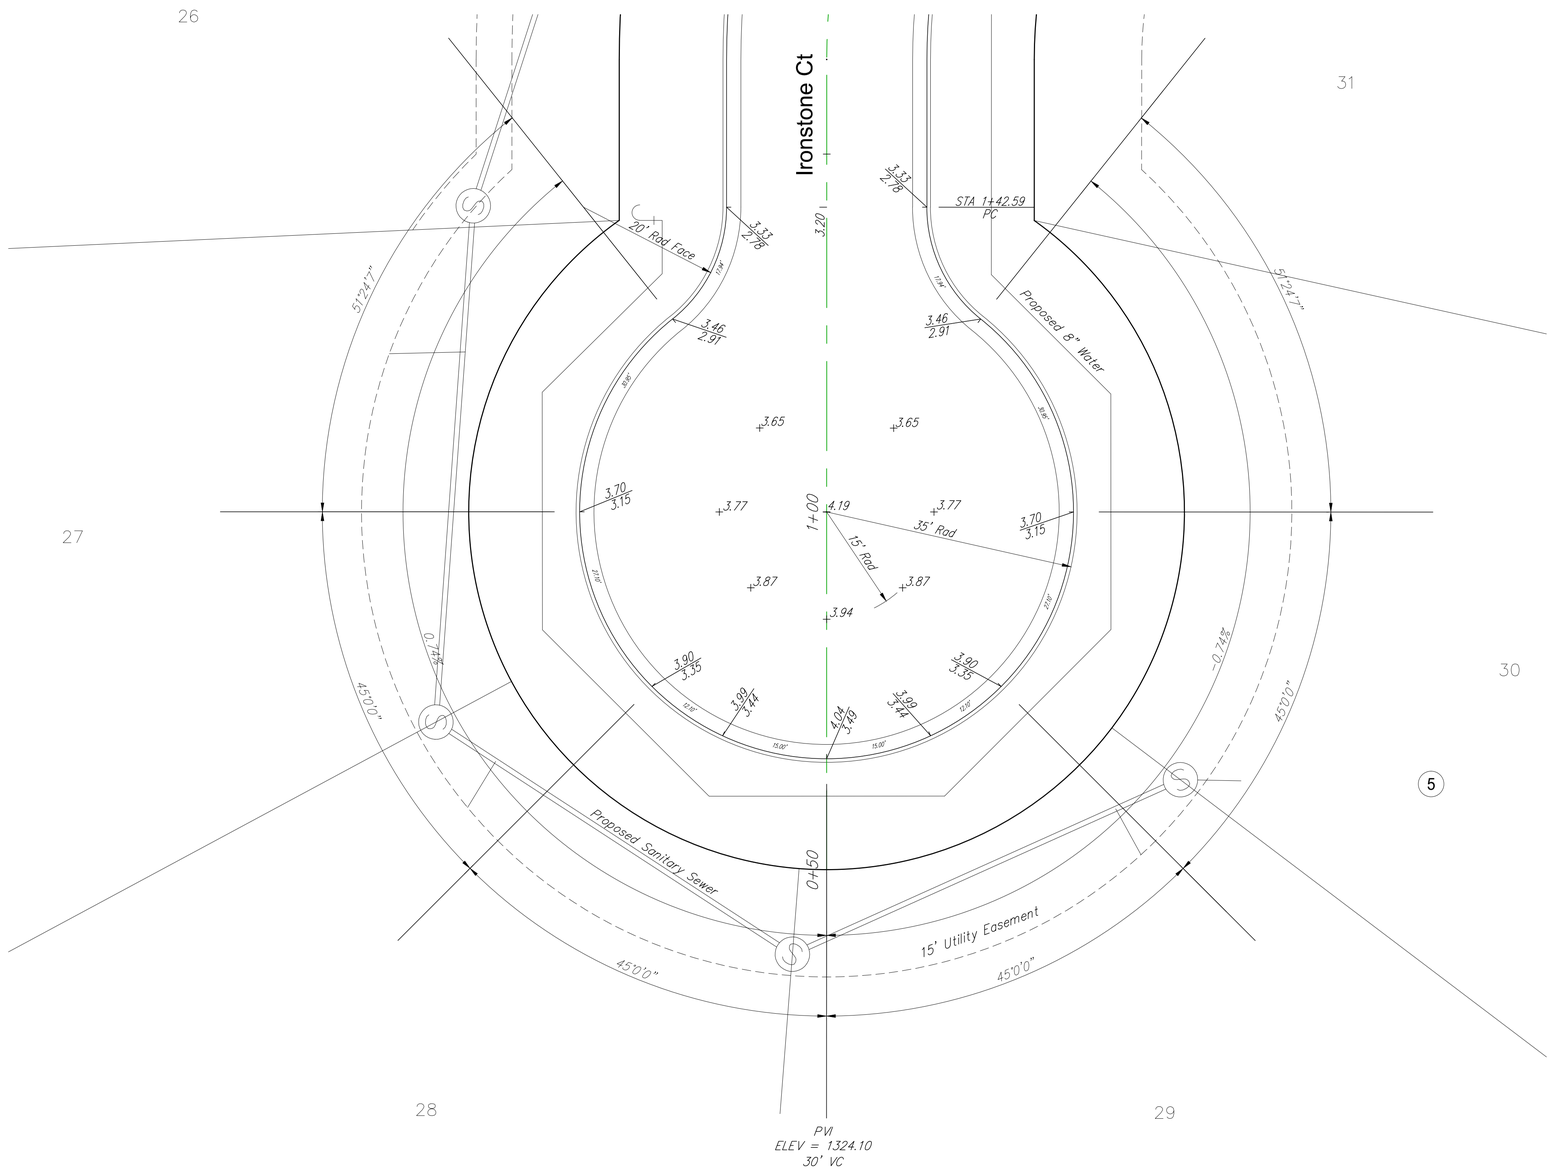

5

PAVING IMPROVEMENTS

Cul-De-Sac Details

SEAL

RUGGLES & BOHM

ENGINEERING | SURVEYING | LANDSCAPE ARCHITECTURE | GOVERNMENT

924 NORTH MAIN WICHITA, KANSAS 67203 P (316) 264-8008 F (316) 264-4621
WWW.RBKANSAS.COM

DATE	10/21/14
DESIGN	EJG
DRAWN	EJG
REVIEW	.
PROJECT NUMBER	472-84731
RB JOB NO.	4306E
DWG. SCALE	
DRAWING FILE	Eng Base {SS Line 1}
SHEET	5 OF 18

(c) Copyright 2014, Ruggles & Bohm, P.A.