BENCHMARKS:
BM#1: "□" Cut in top of curb, east return of SE corner of Lotus & Parkridge.
Elev. = 145.99 (City Datum)

BM #2: C.O.W. Disc Adjacent to Fire Hydrant in S.E. Curb Return of Grant & Milstead.
Elev. = 146.09 (City Datum)

BM #3: "X" Cut in Top of Curb at South End of Golden Hills Ct. Cul-de-Sac.
Elev. = 147.73 (City Datum)

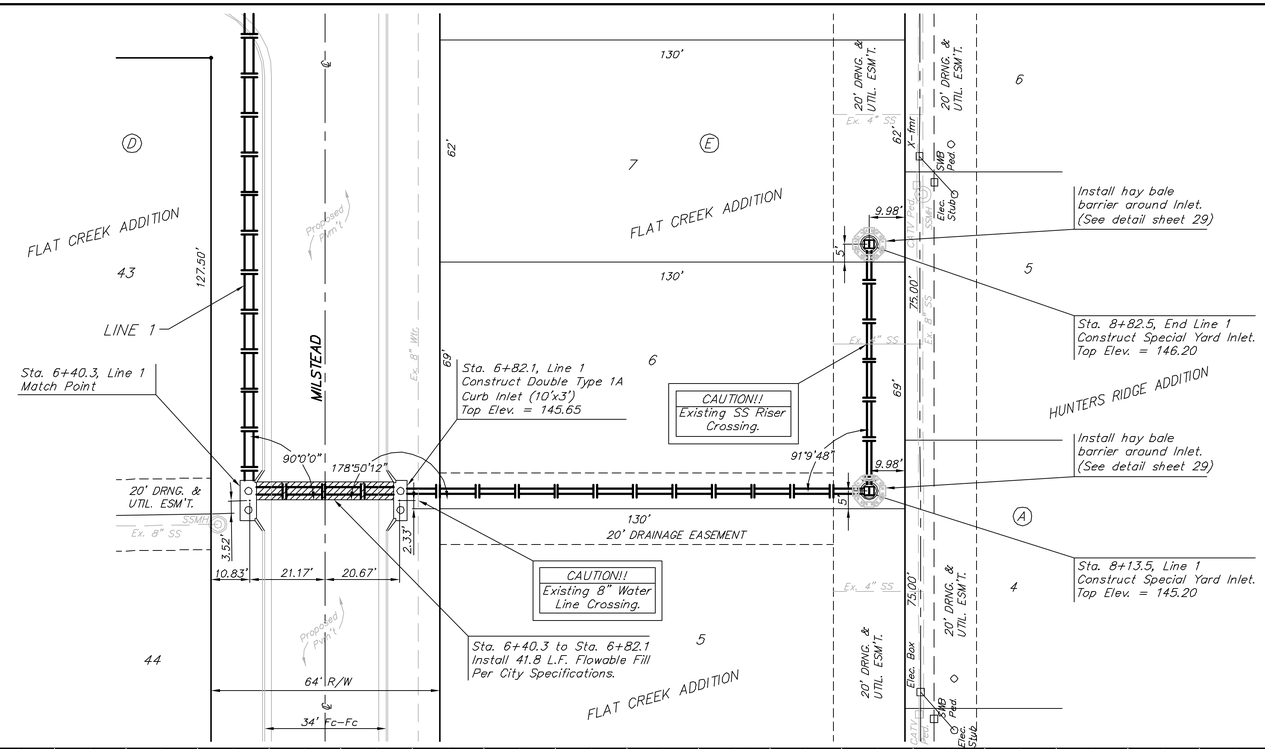

Scale
1" = 20' Horizontal
1" = 5' Vertical
• = Iron

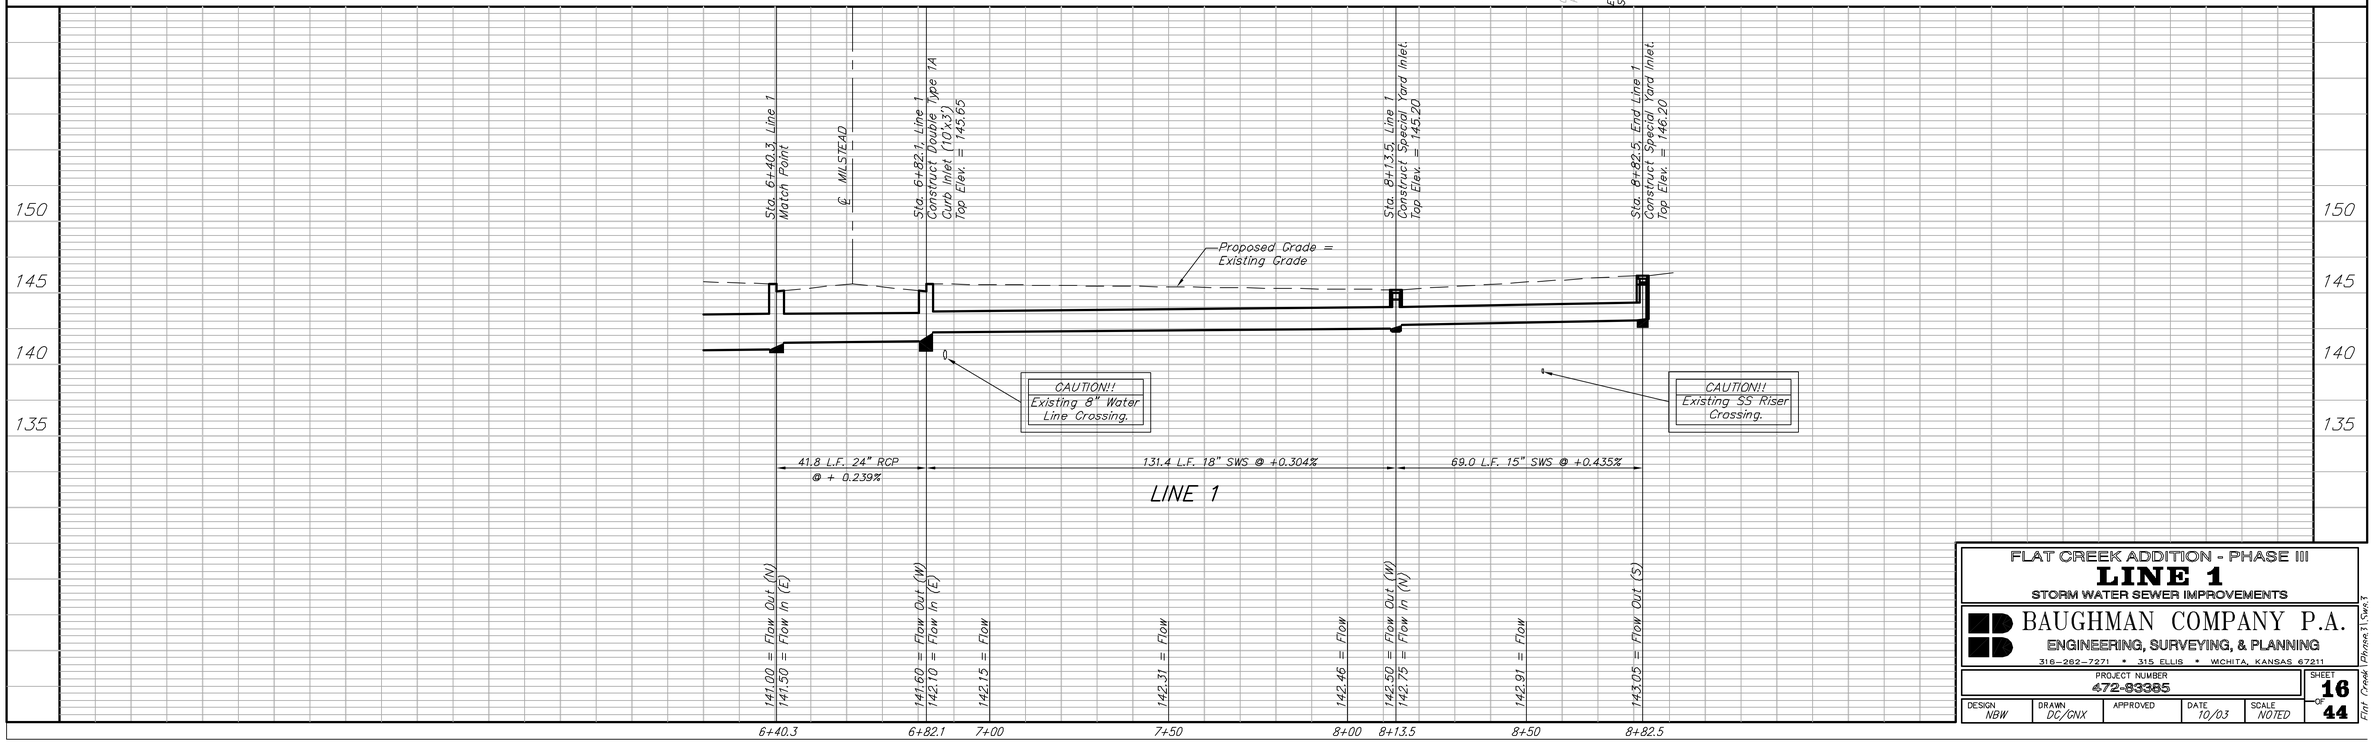

FLAT CREEK ADDITION - PHASE III

LINE 1

STORM WATER SEWER IMPROVEMENTS

BAUGHMAN COMPANY P.A.
ENGINEERING, SURVEYING, & PLANNING
316-262-7271 • 315 ELLIS • WICHITA, KANSAS 67211

PROJECT NUMBER	SHEET
472-83365	16 OF 44

DESIGN	DRAWN	APPROVED	DATE	SCALE
NBW	DC/GNX		10/03	NOTED

Flat Creek Phase 3.1.dwg